

3 VA 16313 N.E cor conc. porch, Ho # 3689 Dunham
3 VA 13130 N.E cor conc. porch, Ho # 316,7 ½ E.

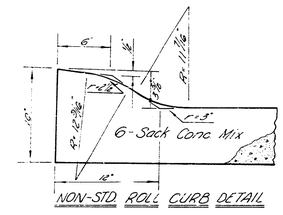


NON-STD ROLL CURB DETAIL


All top of curb elevations on this plan are for top of roll curb 0.30' f/c to TC

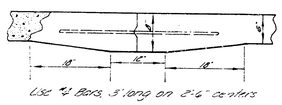

Use #3 Bars, 3' long on 2'-6" centers

DETAIL OF MASTIC JOINT

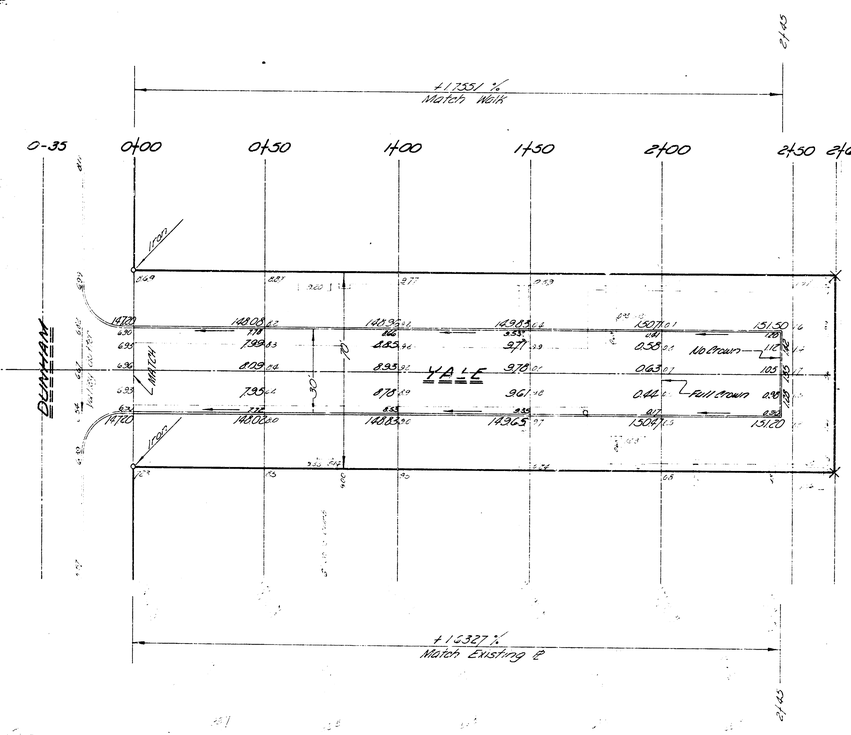

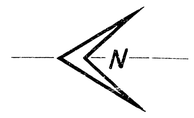

Scale: 1"=20'

Excavation
2440
244
2684

Note:
Removal of asphalt mat to be paid as sq. yds. of asphalt surface removed. Volume of this mat is not to be subtracted from area paid for. Mat to be excavated separately and disposed of within the planway area as directed by the city supt. of street maintenance.

YALE ST.

S.L. Dunham to ℄ incl. conc. curb & gutter

30' Concrete & C.B.

City of Wichita, Kansas

R.E. Smith, City Engineer

Date: JULY 1961 Proj. No. 719 (25)