

B.M. 179.46 "X" S.W. corner city conc. manhole at S.E. corner Woodlawn & Douglas

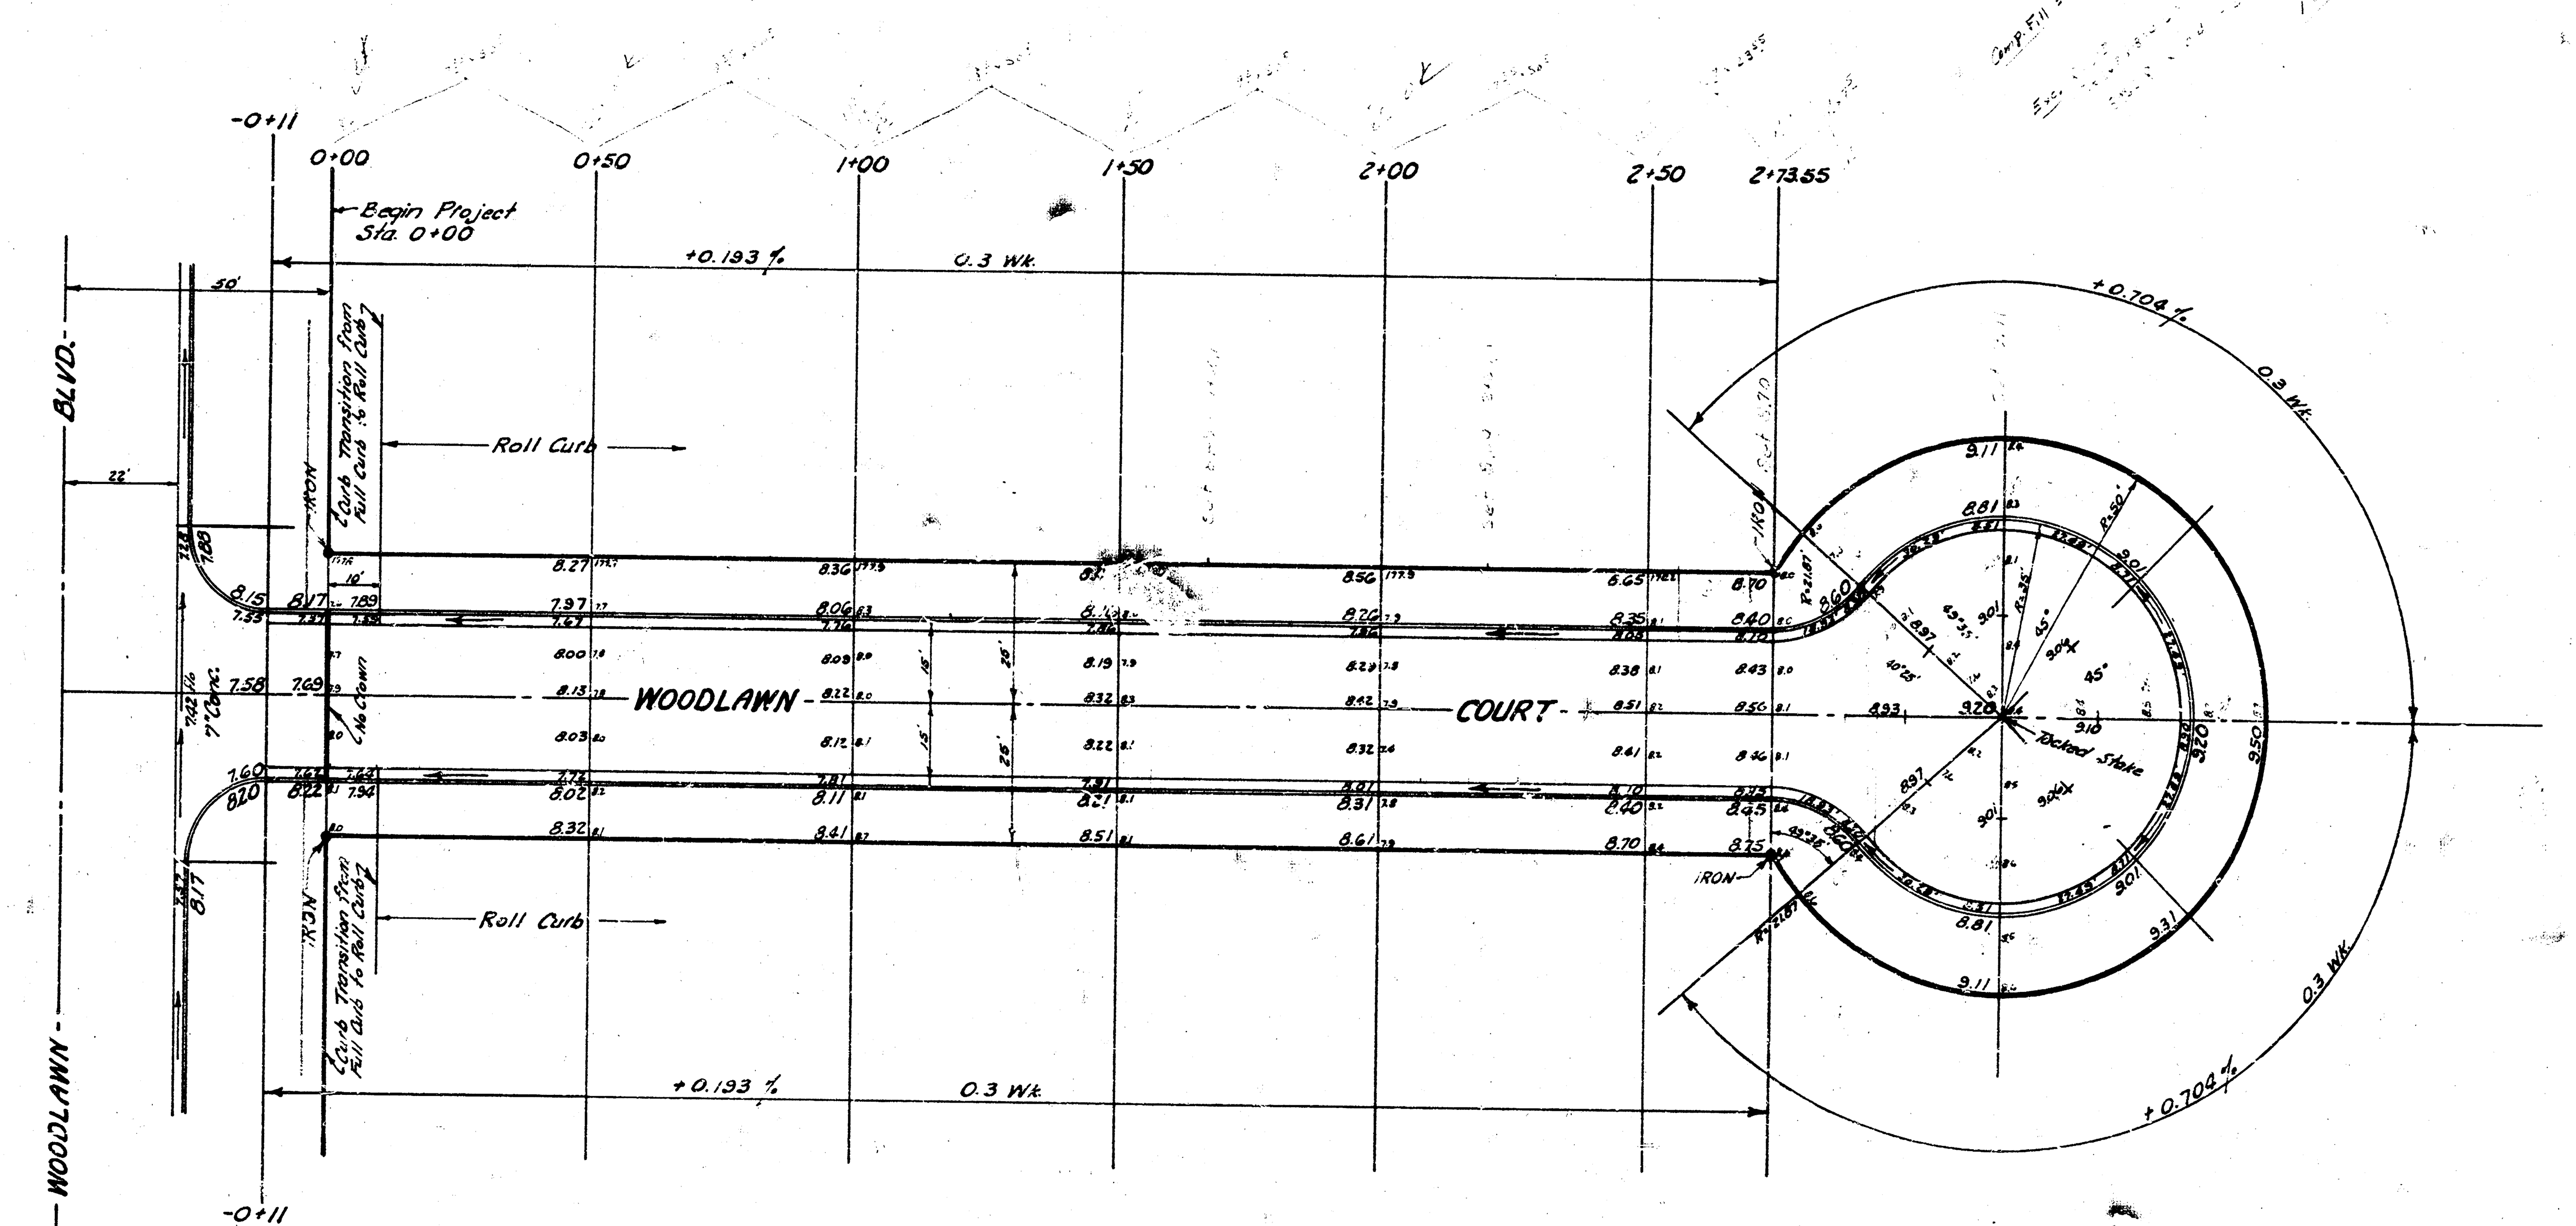

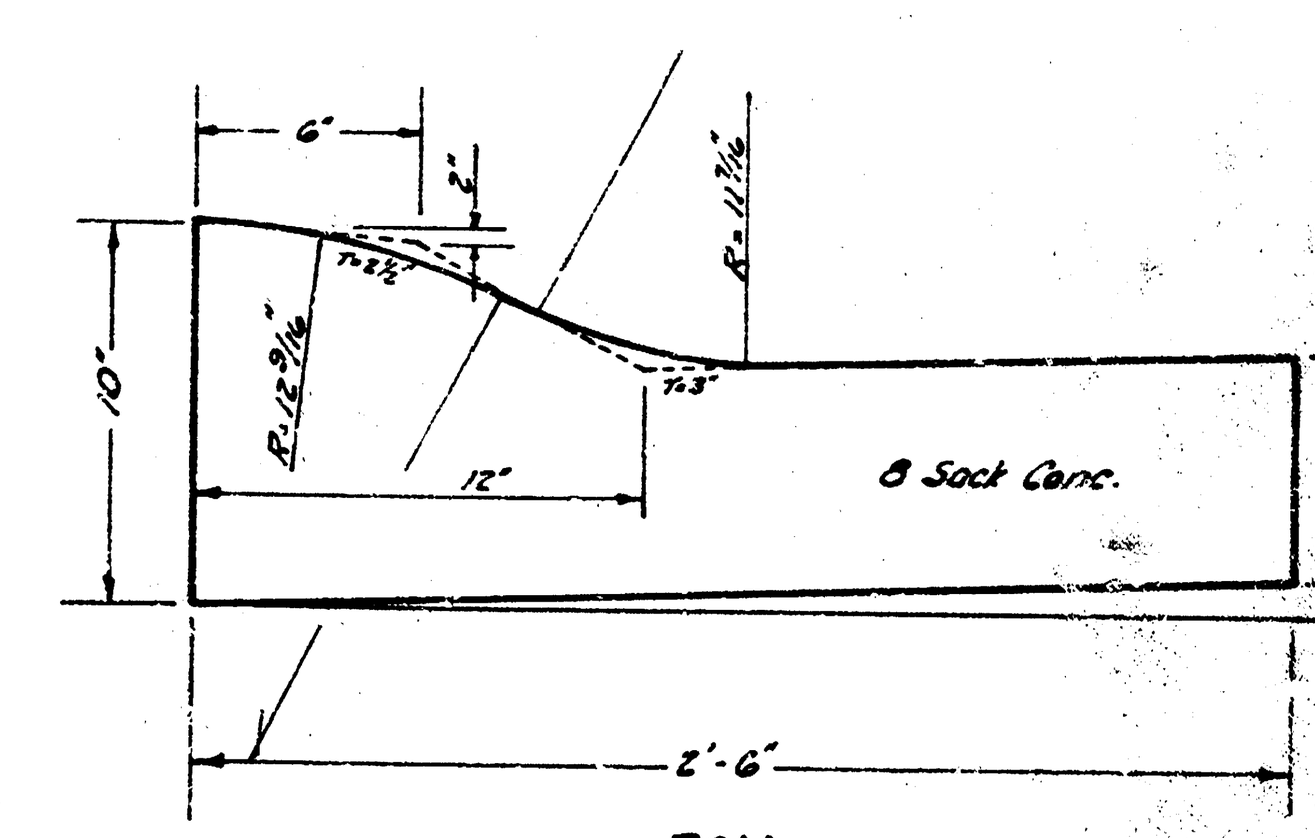

ROLL
CURB & GUTTER DETAIL

EXCAVATION		COMP. FILL
	188 Cu. Yds.	11 Cu. Yds.
+10%	19 " "	1 " "
Totals	207 Cu. Yds.	12 Cu. Yds.

JAMES H. ... LICENSED 2012 KANSAS PROFESSIONAL ENGINEER

R. W. LINN LICENSED 3634 KANSAS PROFESSIONAL ENGINEER

JOHN L. ALLEN LICENSED 821 KANSAS PROFESSIONAL ENGINEER

B. E. SMITH LICENSED 436 KANSAS PROFESSIONAL ENGINEER

WOODLAWN COURT

IN EAST VILLAGE SECOND ADDITION

26-2-30 Asph. Concrete

B. E. SMITH CITY ENGINEER
CITY OF WICHITA KANSAS
Date: APRIL 1966

Project No. C 16-10

J.A.K. Bk #31
J.L.A.

8