
B.M. 158.08 "R" IN RITCHIE, W. LINE BLACKWILL, N. OF S.B. ZIMMERLY

BASE LINE & STATIONING ON NORTH PROPERTY LINE.


1" = 20'

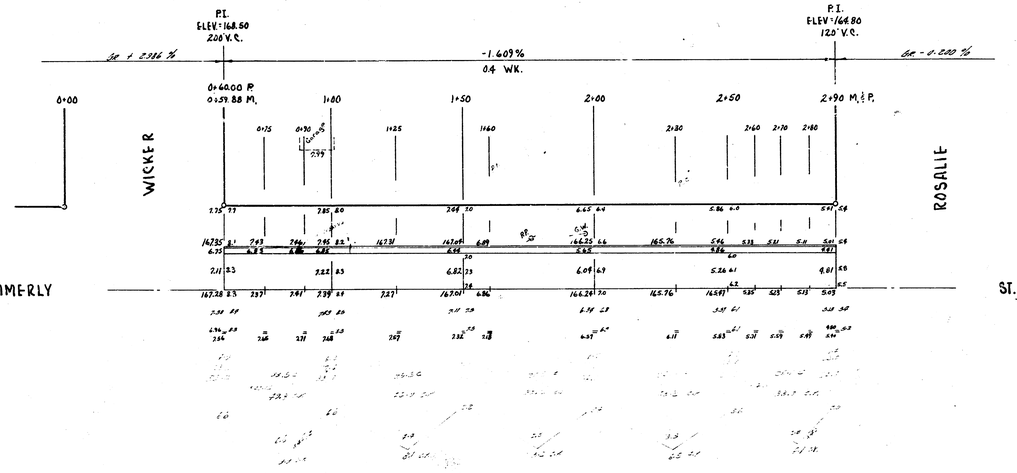

NOTE TO CONTRACTOR

This project will be constructed under the supervision of the CITY ENGINEER and conformed to the SPECIFICATIONS of the CITY OF WICHITA. The CONTRACTOR will reimburse the City of Wichita for all cost of Engineering, Plans, and Inspection.

ESTIMATE OF QUANTITIES NO DRIVEWAYS FIGURED IN ESTIMATE			
QUANTITY	UNIT	ITEM	FINAL QUANTITIES
332.6	Sq. Yds.	Asph. Conc. Pavement	
220.4	Lin. Ft.	Comb. Ch. & Gtr.	
252.6	Cu. Yds.	Excavation	
921.0	Lbs.	Reinf. Steel	

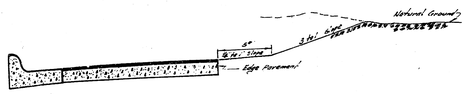

TYPICAL SECTION
No Scale

JAMES H. TARON — 2012 — KANSAS — PROFESSIONAL ENGINEER

JOHN H. EPPERSON — LICENSED — 531 — KANSAS — PROFESSIONAL ENGINEER

N½ ZIMMERLY ST.

E.L. WICKER ~ W.L. ROSALIE

13-2-15 A.S.

CITY OF WICHITA, KANSAS

B.E. SMITH — CITY ENGINEER

DATE: — PRIVATE CONTRACT