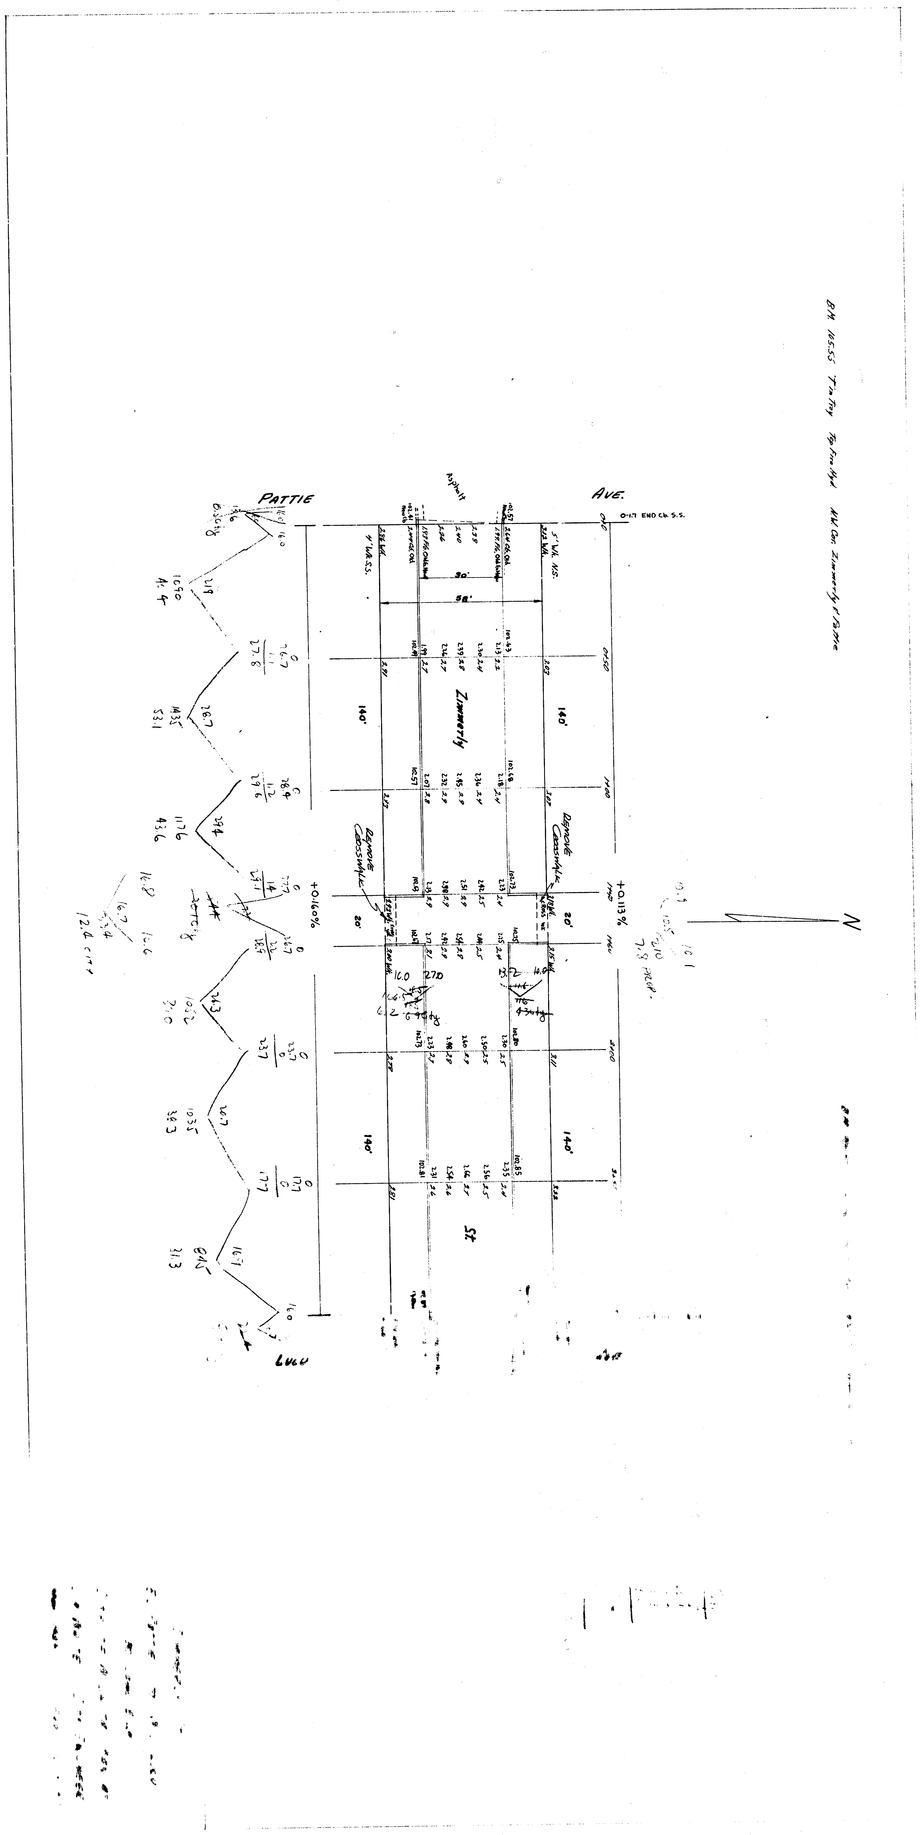
PATTIE
AVE.
Zimmerly
Opposite Crosswalk
140'
20'
+0.113%
+0.160%
N