B. M. 1+3.84 SW cor. conc. porch No. NE cor. Zimmerly & Paige.


B. M. 143.80 "R" in Ricnic N. cb Zimmerly & Paige.


B. M. 13+3.81 "a" in top NE cor. E. headwall triple R. C. B. C. on Rock Road 430' S. of Turnpike.

Base = ℄

SCALE 1"=20'

ESTIMATED QUANITITIES	
330	Sq. Yds. A. C. Pavement
228	Lin. ft. Camb. Cb & Gtr.
1,142	Lbs. Reinf. Steel
1,633	Cu. Yds. Excavation

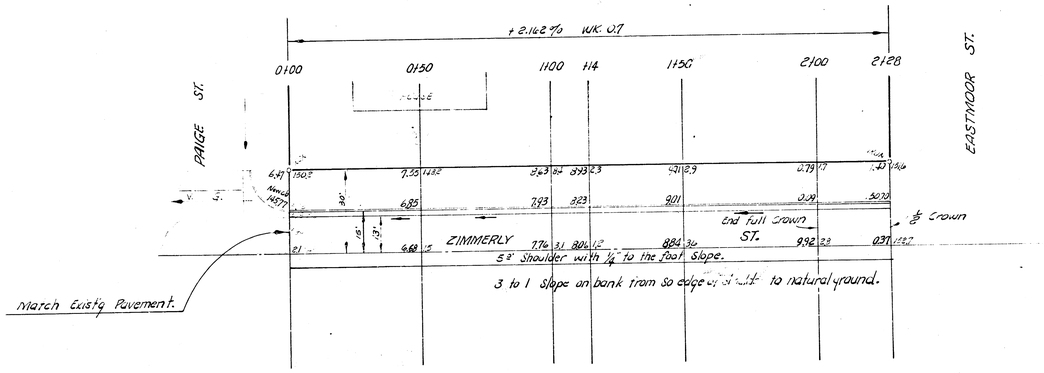

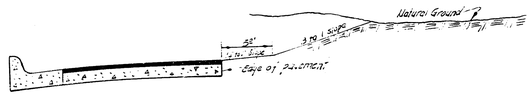

TYPICAL SECTION IN CUT AREA
NO SCALE

N½ ZIMMERLY ST.

EL PAIGE TO WL EASTMOOR

13-2-15 A. C.

CITY OF WICHITA, KANS.

B. E. SMITH CITY ENGINEER

SEPT. 1957, PRIVATE CONTRACT