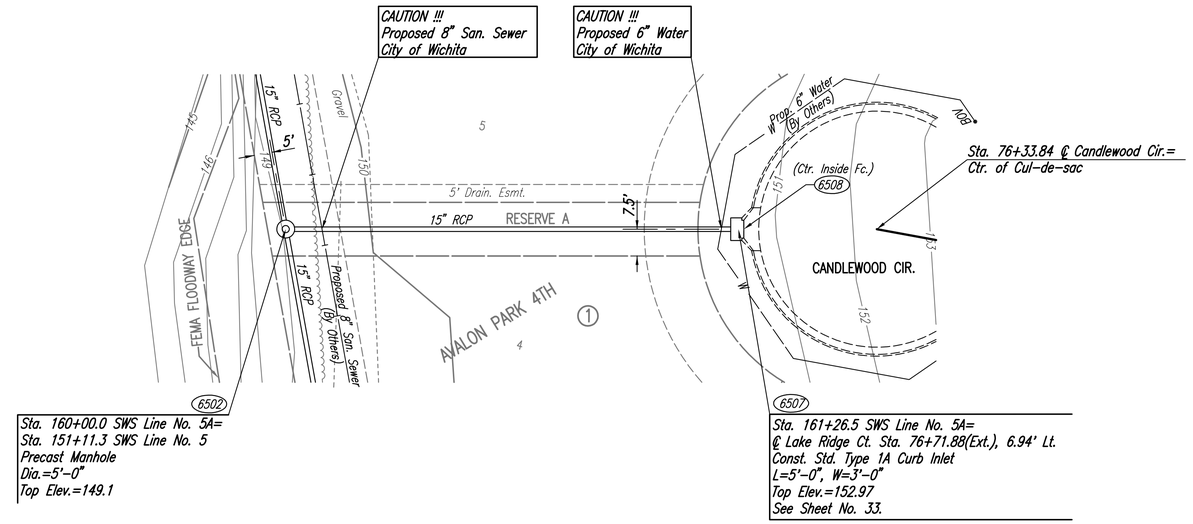

SCALE:

PLAN: LAT. & LONG. 0 20 40

PROFILE: HORIZ. SAME AS ABOVE

VERT. 0 5

COORDINATE LIST		
POINT	NORTH	EAST
6502	12,334.3735	11,877.7761
6507	12,305.0761	11,754.6809
6508	12,304.7288	11,752.2217

(6502) = COORDINATE POINT NO.

SEE SHEET NO. 5 FOR PLAT COORDINATES

PLAN | CHECKED | CHECKED | BY | DATE

PROFILE | CHECKED | CHECKED | BY | DATE

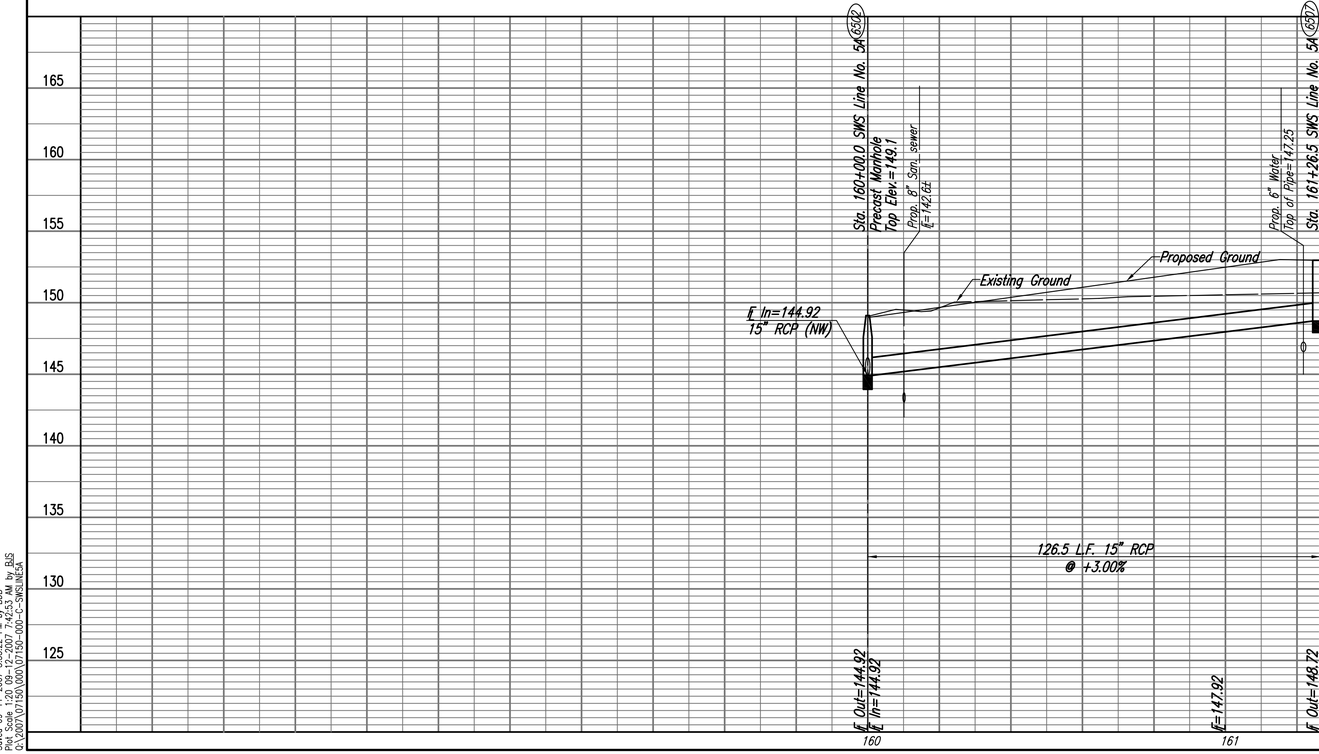

AVALON PARK 3RD AND 4TH ADDITION-PHASE 1

SWS LINE NO. 5A

JAMES L. ARMOUR, P.E.-CITY ENGINEER
CITY OF WICHITA PROJECT NO. 472-84441

Professional Engineering Consultants, P.A.
303 S. TOPEKA · WICHITA, KANSAS 67202
316-262-2691 · FAX 316-262-3003

Designed By	BMM	Job No.	35-07150-000
Drawn By	BJS, TAT	Date	April 2007

Saved 09-11-2007 3:35:22 PM by BSB
Plotted Sep 11, 2007 - 3:35:31 PM by BJS
Q:\2007\07150\000\07150-000-C-SWSLINE5A