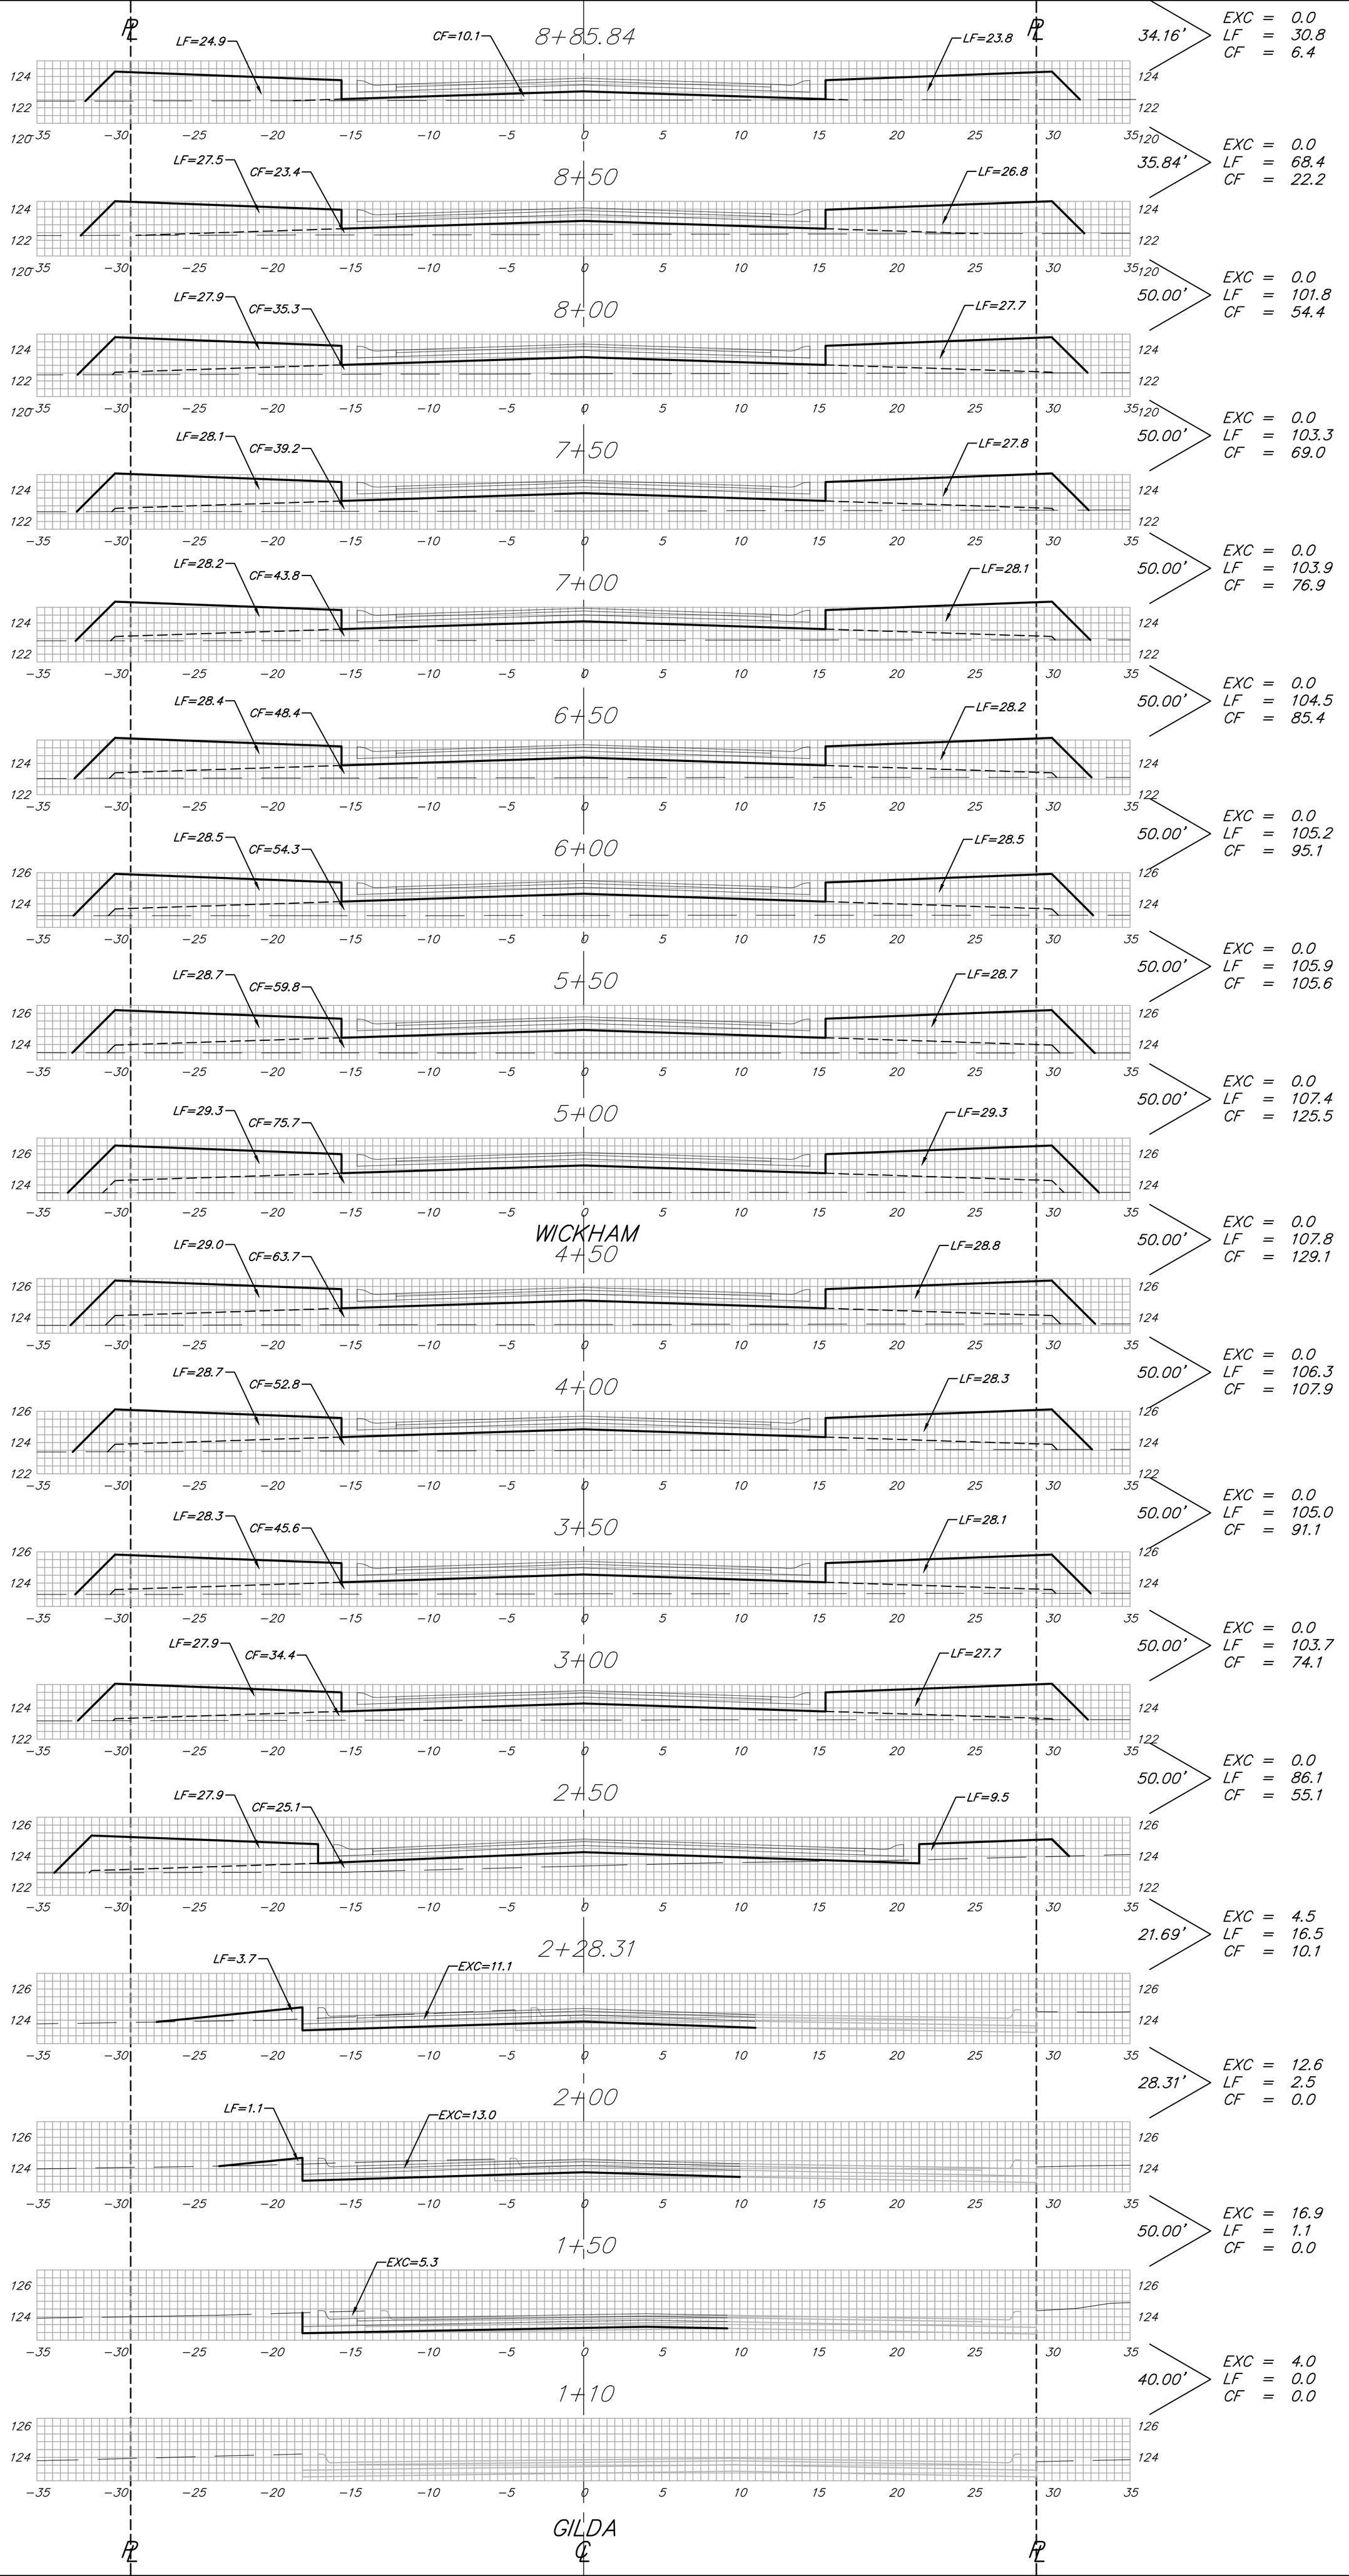

Sheet Totals:

Excavation	=	38.0 C.Y.
Loose Fill	=	1107.9 C.Y.
Compacted Fill	=	1360.2 C.Y.

Baughman

Baughman Company, P.A. 315 Ellis St. Wichita, KS 67211 P 316.262.7271 F 316.262.0149
ENGINEERING | SURVEYING | PLANNING | LANDSCAPE ARCHITECTURE

PROJECT NUMBER
472-84565

SHEET
12 OF 13

Grays6th \ XS1

07-05-E817