


**CITY OF WICHITA, KANSAS**  
**STORM WATER SEWER IMPROVEMENTS**  
**EAST OF CARRWOOD AND MAY**  
**PROJECT # 468-76-245-81904-000-000-001**  
**INDEX NO. 606095**

**INDEX :**

SHEET 1 TITLE SHEET  
 SHEET 2 PLAN-PROFILE SHEET

**RECONSTRUCT PORTION OF S.W.D. 43**

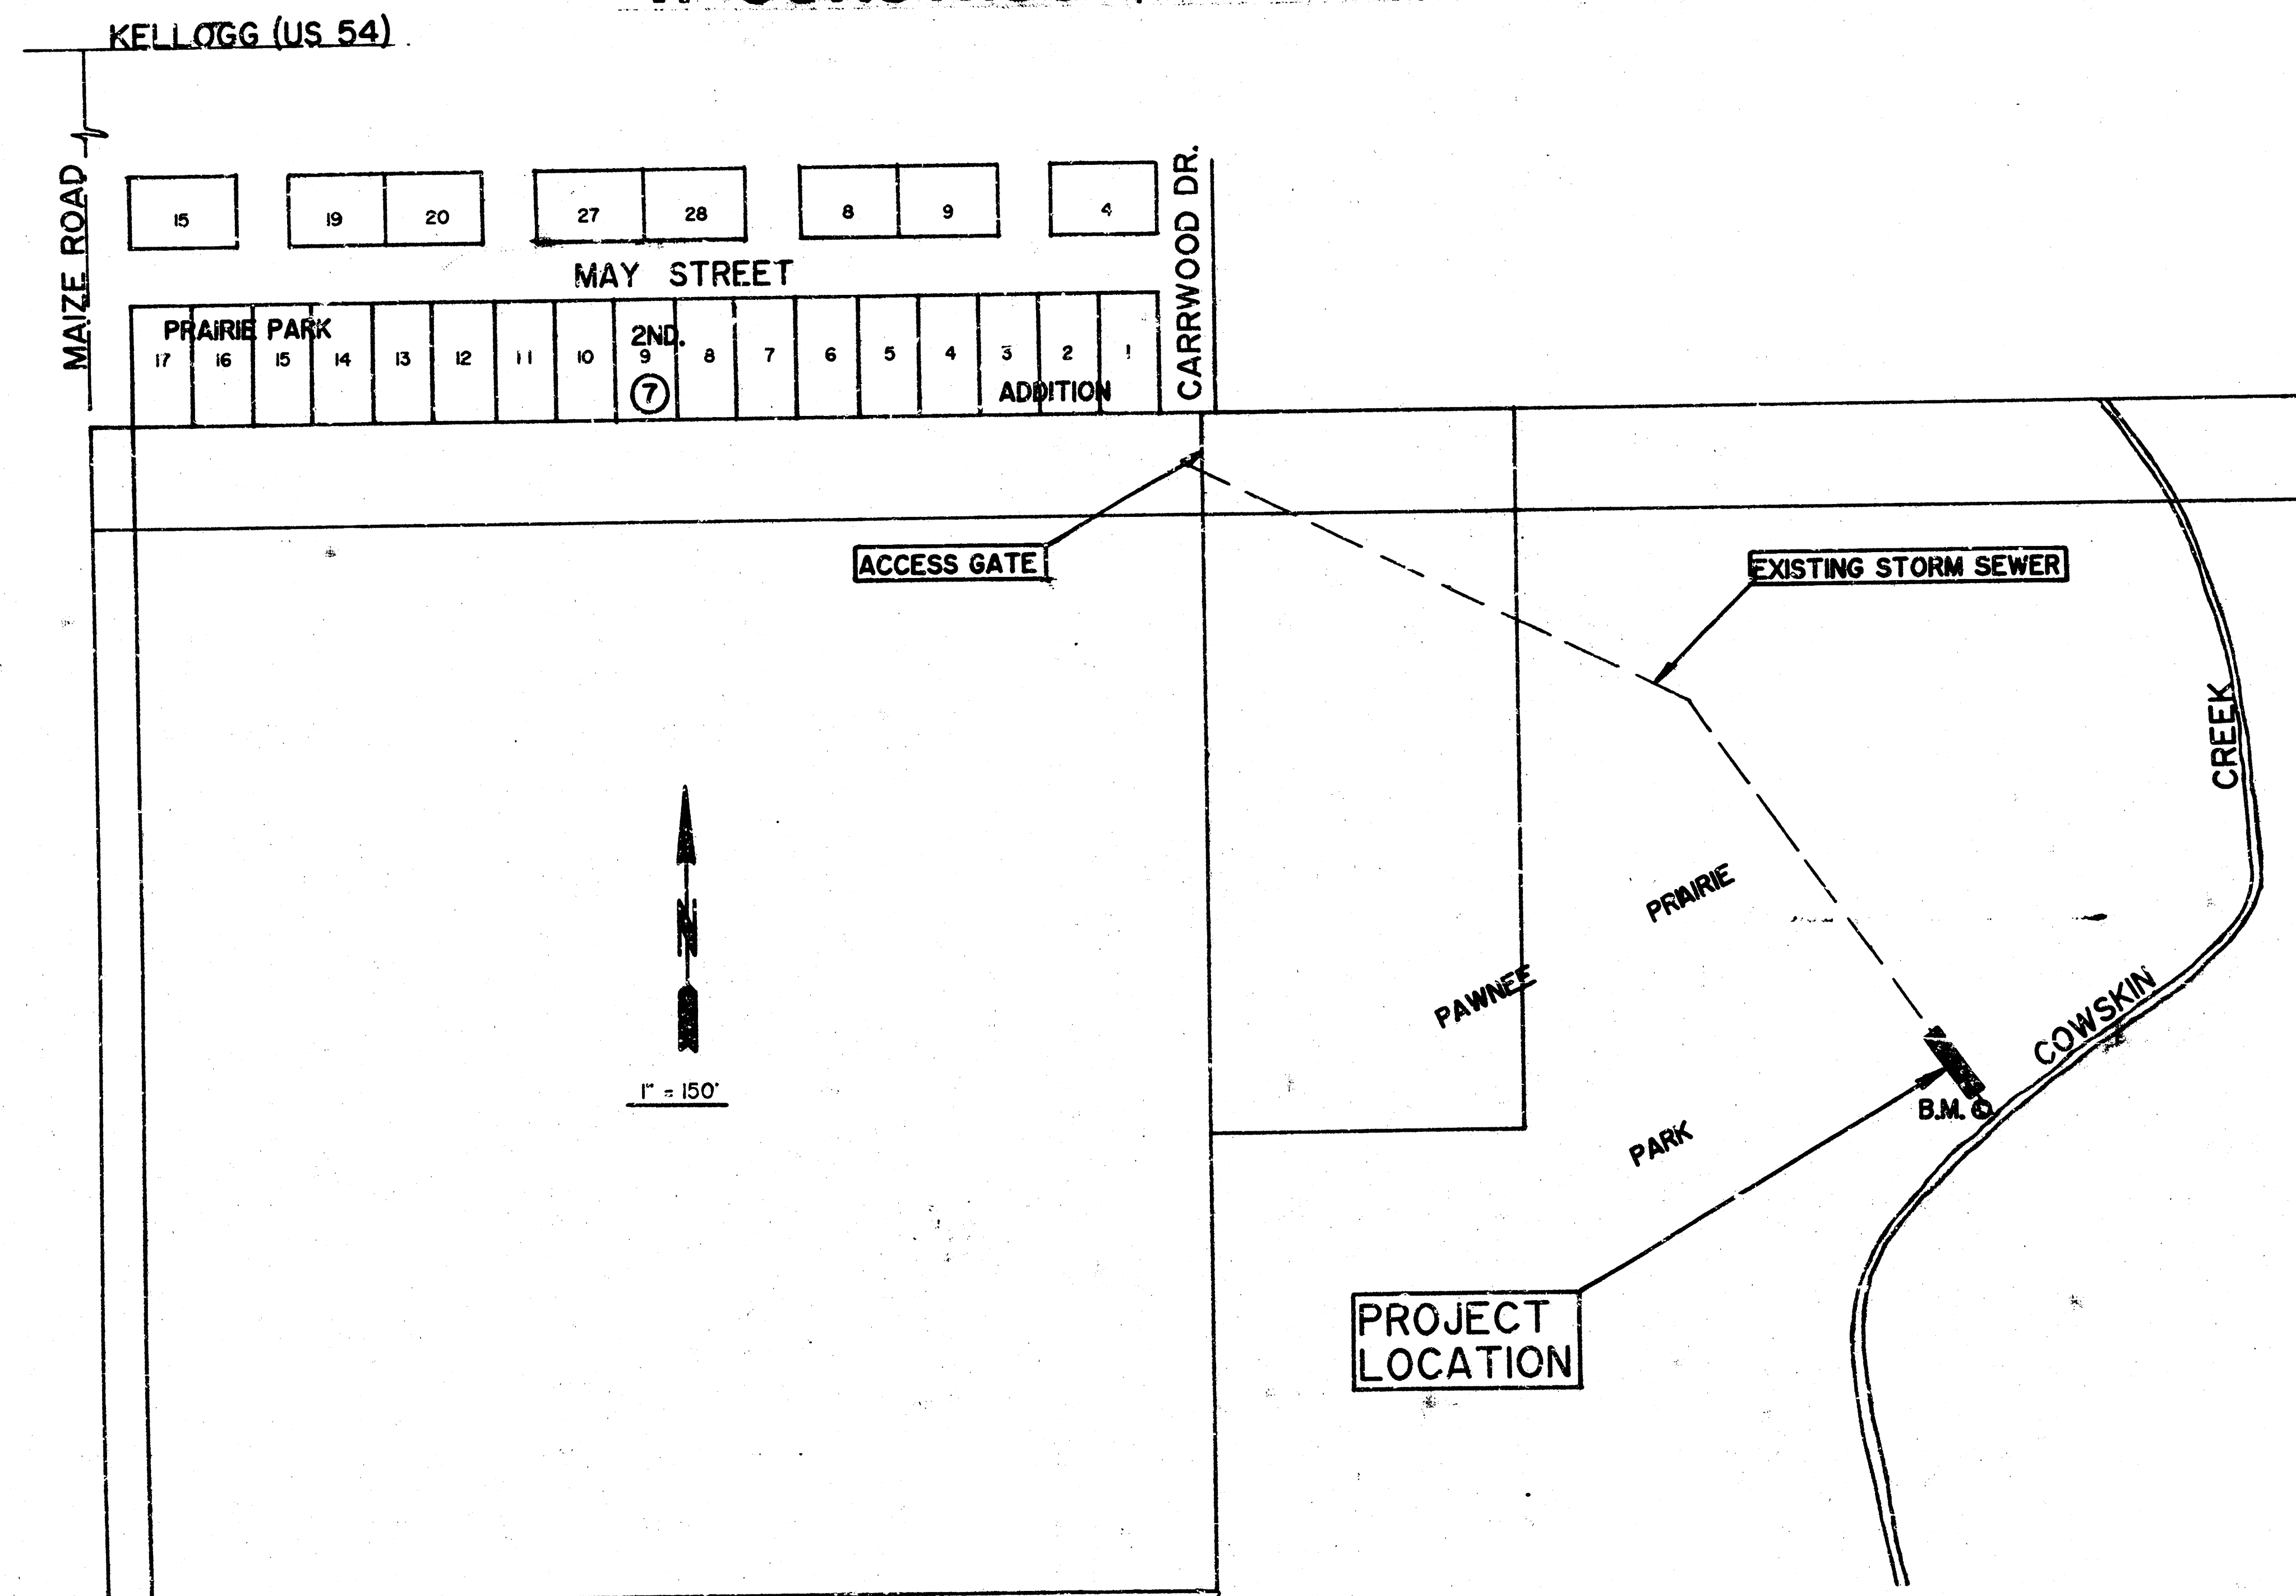

LOCATION MAP

**MICHAEL E. LINDEBAK, P.E., CITY ENGINEER**

**GENERAL NOTES:**


1. Rubble from the removal of miscellaneous structures and excess excavation which is to be wasted shall be disposed of on sites to be provided by the Contractor. These sites shall be approved by the Engineer as to suitability, appearance and site location. Locations that, in the opinion of the Engineer, will leave an unsightly appearance will not be approved.
2. **BENCH MARK:** 'B' Chisled at the northeast corner of headwall; Storm Sewer Outlet in Cowskin Creek in Pawnee Prairie Park; Elevation = 116.52



**MUNICIPAL ENGINEERS**  
 Civil Engineers & Land Surveyors  
 264 Laura, Suite 201  
 Wichita, Kansas 67211

| TITLE SHEET |              |                 |        |
|-------------|--------------|-----------------|--------|
| SCALE:      | APPROVED BY: | DRAWN BY:       |        |
| DATE:       | REVIEWED:    | DRAWING NUMBER: |        |
|             |              |                 | 1 OF 2 |

**FILMED FROM THE BEST AVAILABLE COPY**

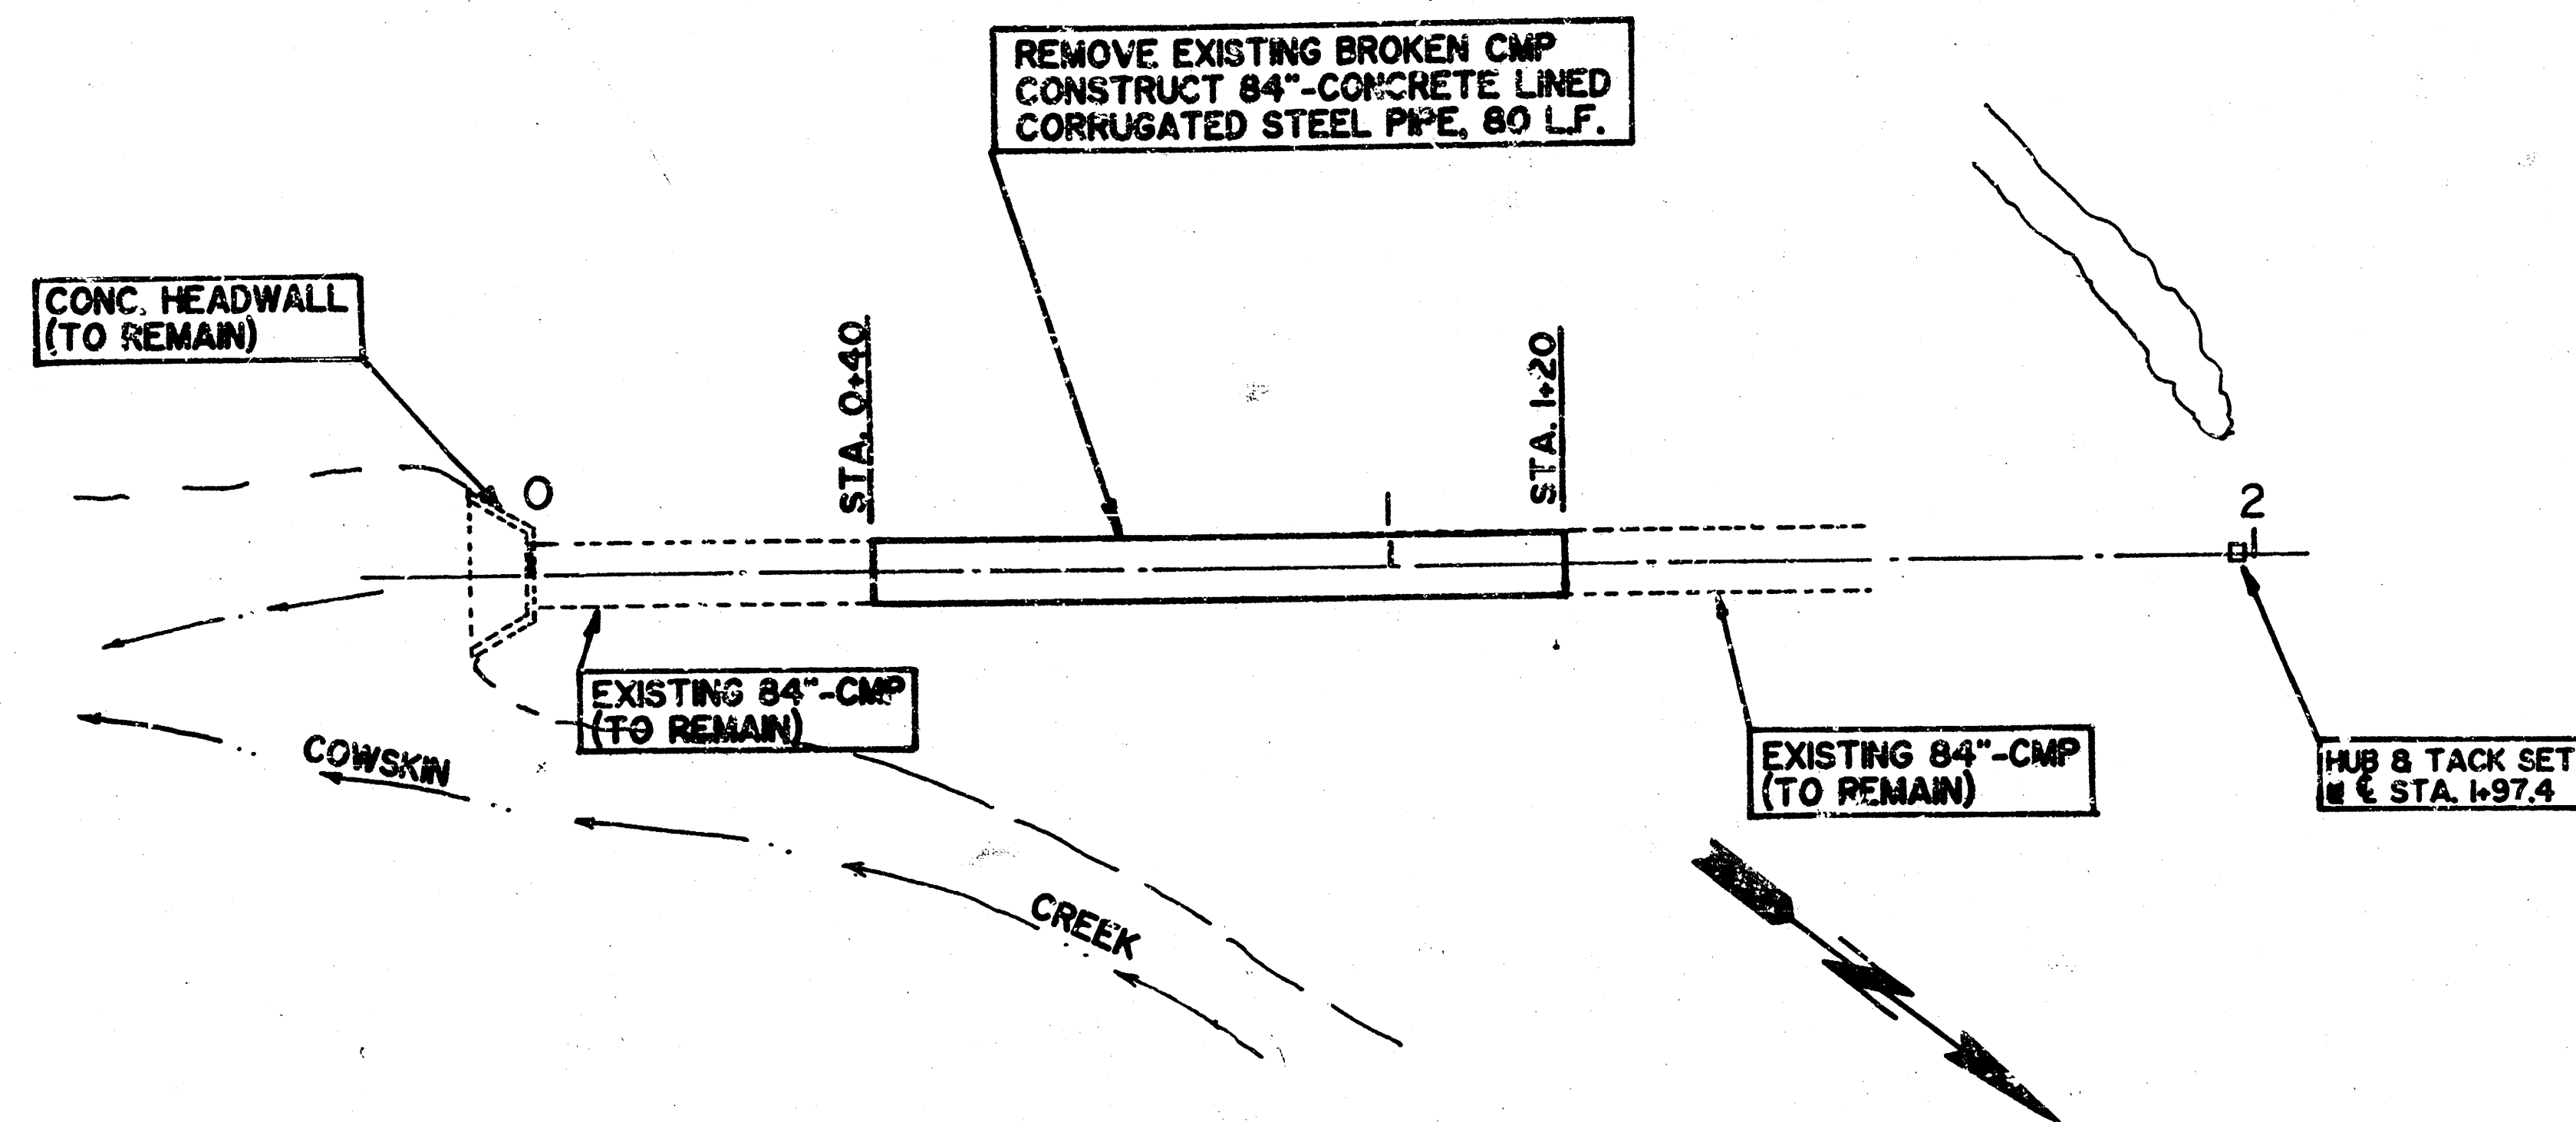


NOTE: THE NEW 84"-CONC. LINED CORRUGATED STEEL PIPE SHALL BE JOINED WITH EXISTING 84"-CMP BY USING A 2" WIDE, 16 GA. GALVANIZED SHEET WITH DOUBLE HARNESS AND BOLTS IN ACCORDANCE WITH PIPE MANUFACTURER'S INSTRUCTIONS.

SCALE:

PLAN: 1"=20'

PROFILE:

1"=20' (H), 1"=5' (V)

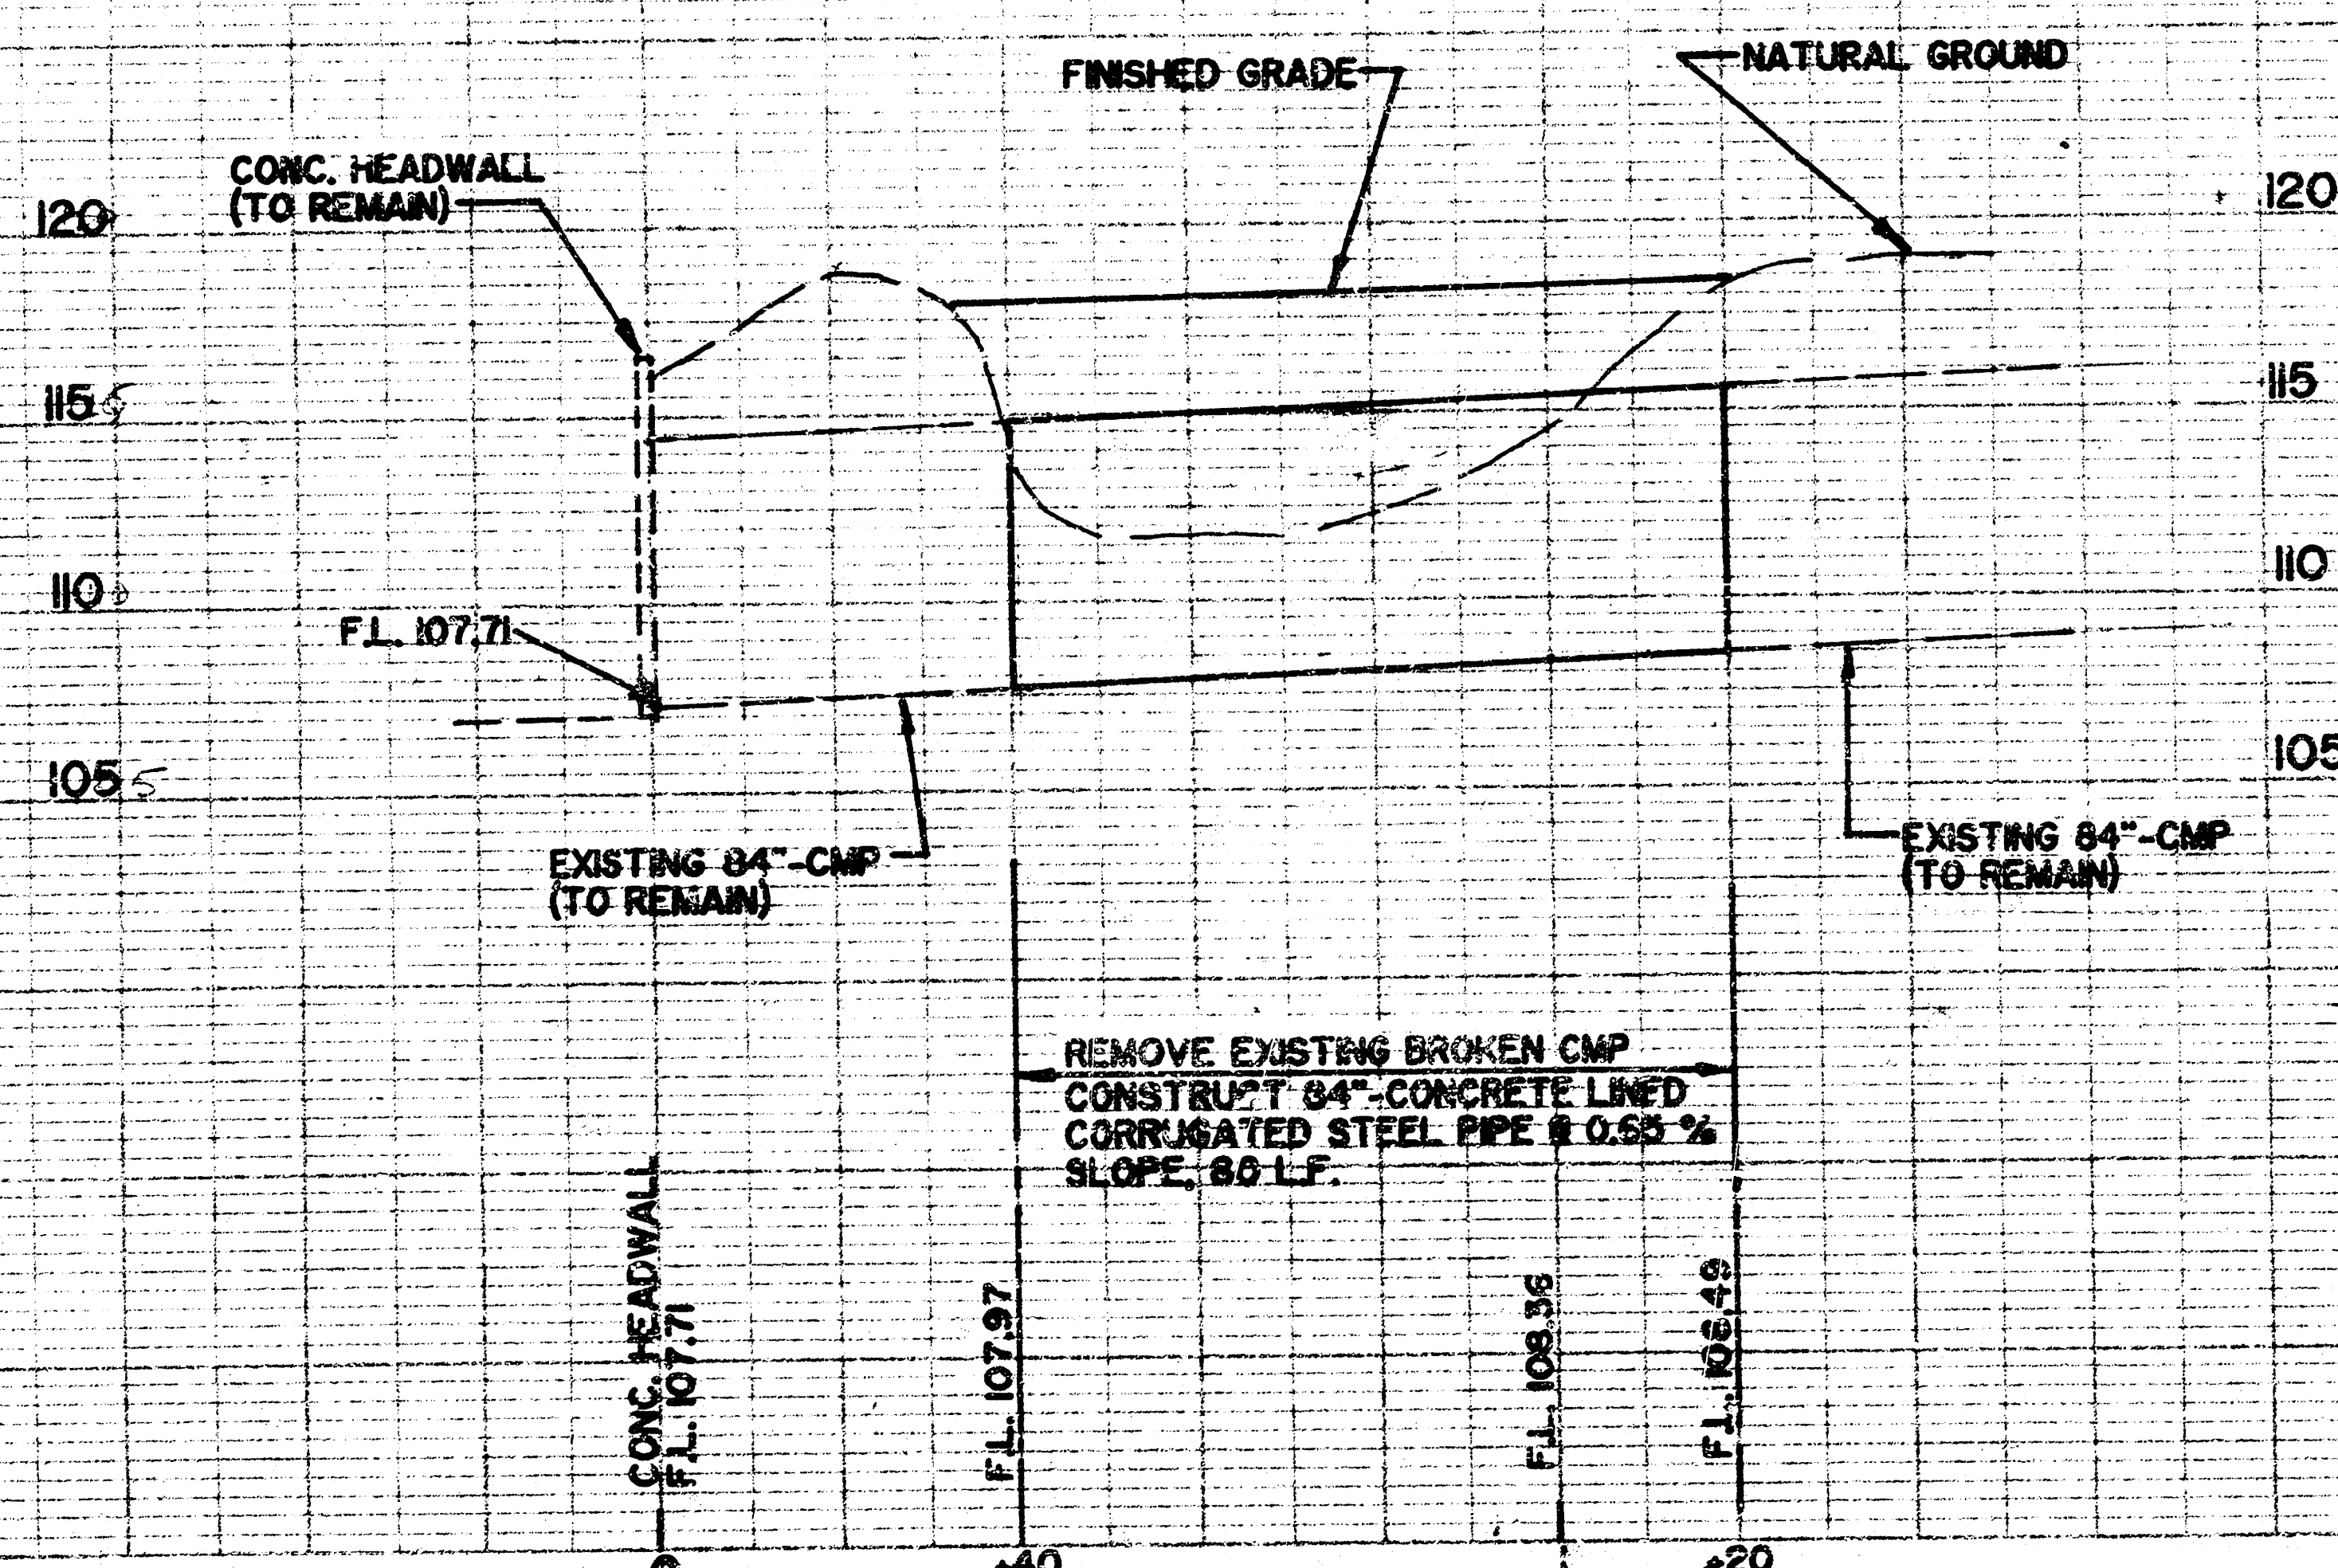

MUNICIPAL ENGINEERS  
Civil Engineers & Land Surveyors  
304 Laurel, Suite 200  
Wichita, Kansas 67201

STORM SEWER IMPROVEMENTS

EAST OF CARWOOD AND WAY

PLATE 1 - PLAN (SEE SHEET 1)  
PLATE 2 - PROFILE (THIS SHEET)  
PLATE 3 - CROSS SECTION (SEE SHEET 1)

PROJECT NO.: 468-76-245-81904-000-000-001

INDEX NO.: 606095

SHEET 2 OF 2

FILMED FROM THE BEST  
AVAILABLE COPY