

3RD STREET DRAINAGE
SANITARY SEWER PLANS
PROJ. NO. 468-82520

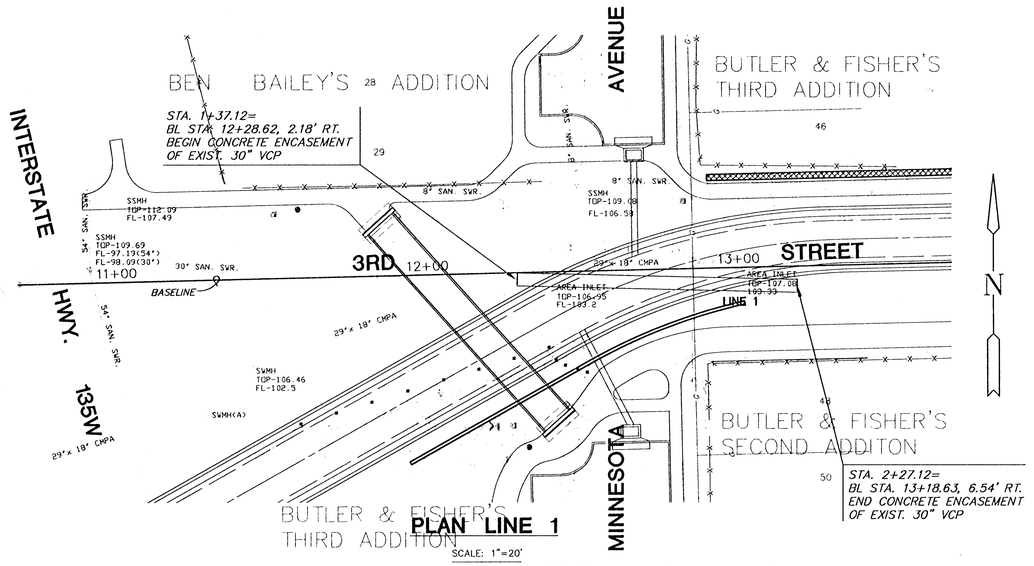

PLAN LINE 1

SCALE: 1"=20'

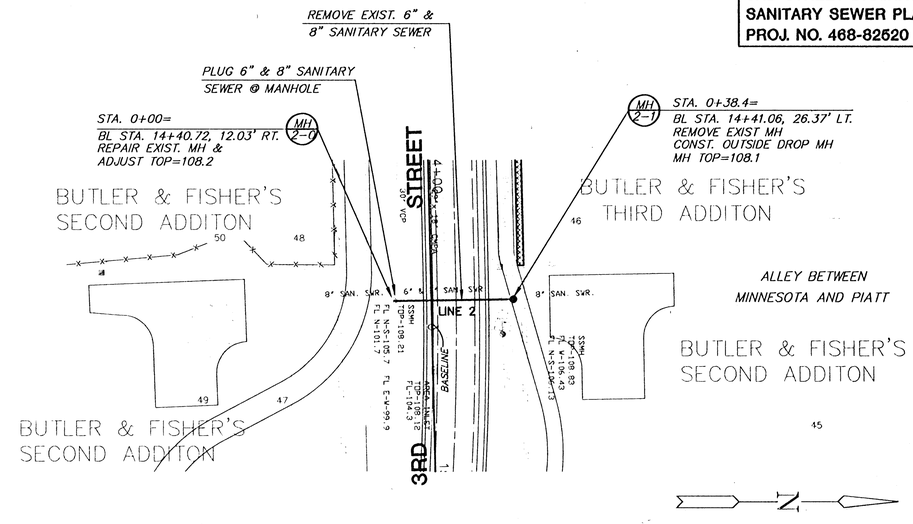


PLAN LINE 2

SCALE: 1"=20'

PROFILE LINE 1


SCALE: HORIZ. 1"=20'
SCALE: VERT. 1"=5'

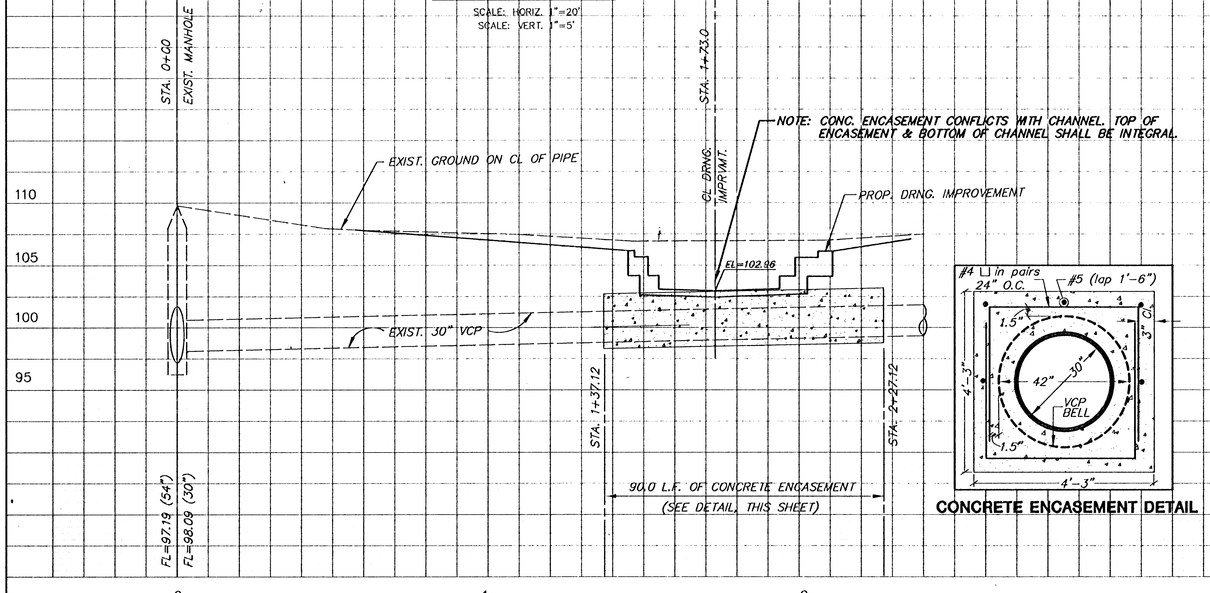

CONCRETE ENCASEMENT DETAIL

PROFILE LINE 2

SCALE: HORIZ. 1"=20'
SCALE: VERT. 1"=5'

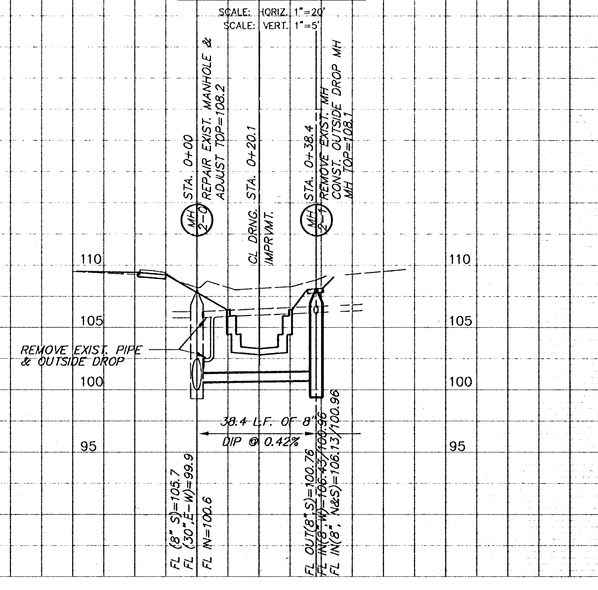

94014_B1