


3RD STREET DRAINAGE
SANITARY SEWER PLANS
PROJ. NO. 468-82520

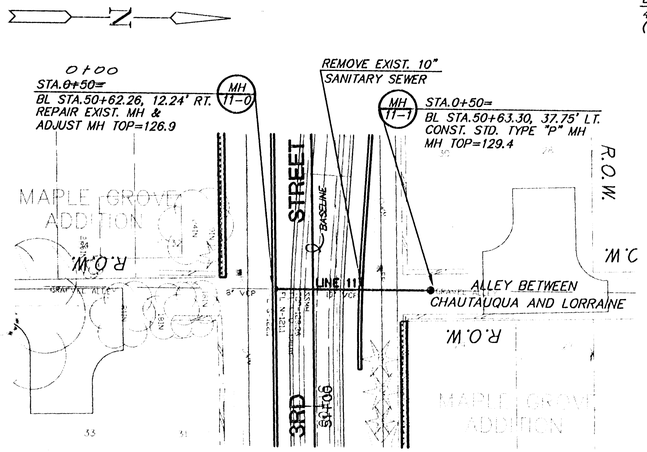


PLAN LINE 11

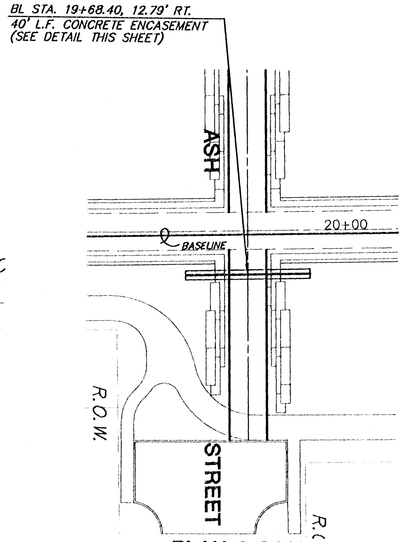

PLAN 24" MAIN
@ ASH ST. ACCESS CROSSING

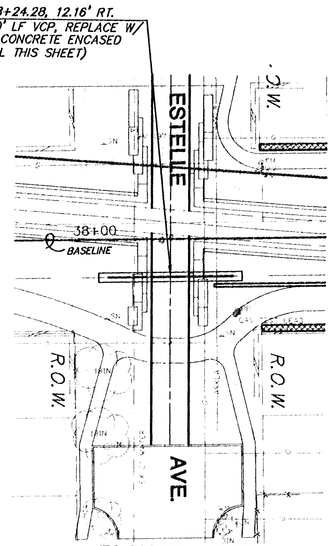



PLAN 24" MAIN
@ ESTELLE AVE. ACCESS CROSSING

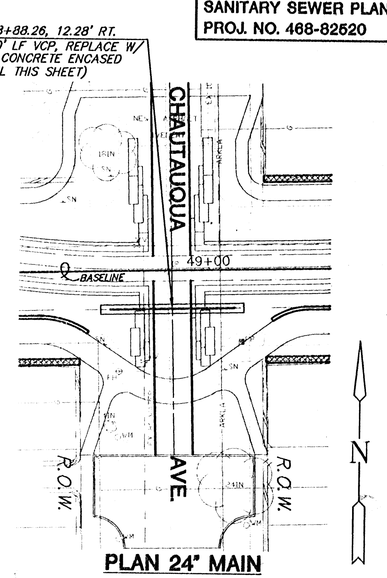


PLAN 24" MAIN
@ CHAUTAUQUA AVE. ACCESS CROSSING

SCALE: 1"=20'

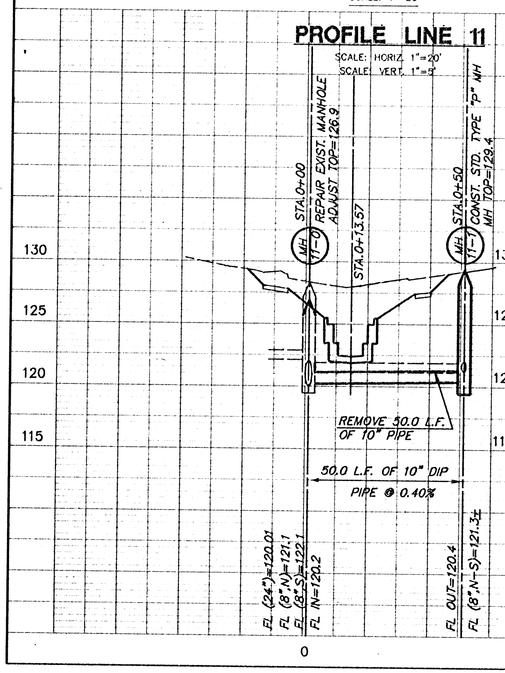


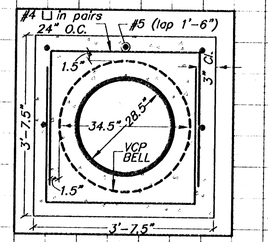


CONCRETE ENCASEMENT DETAIL
FOR EXIST. VITRIFIED CLAY PIPE

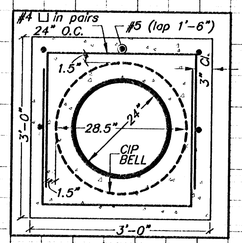


CONCRETE ENCASEMENT DETAIL
FOR PROPOSED CAST IRON PIPE

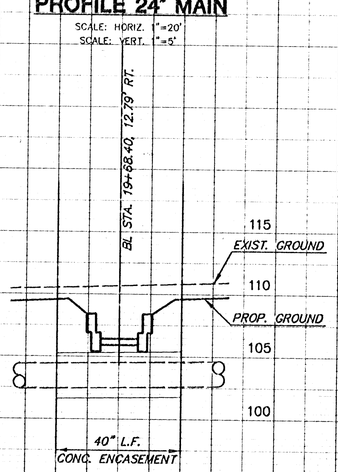

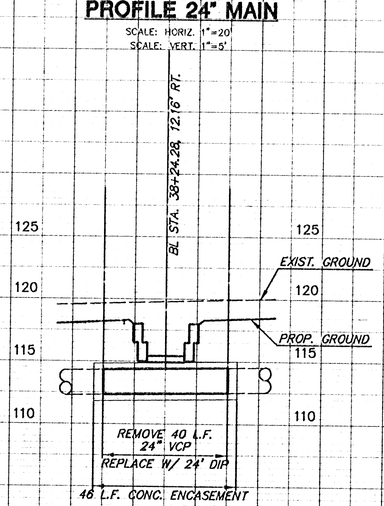

NOTE: CONC. ENCASEMENT CONFLICTS WITH GABIONS. SHAPE GABION CAGES AROUND CONC. ENCASEMENT.
USE PIPE ADAPTER AS REQUIRED TO MAKE JOINTS AT VITRIFIED CLAY TO CAST IRON PIPE JUNCTION.

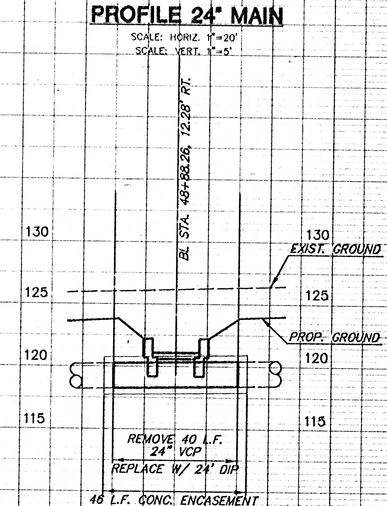

NOTE: CONC. ENCASEMENT CONFLICTS WITH PAVEMENT. TOP OF ENCASEMENT & PAVEMENT SHALL BE INTEGRAL.
CONC. ENCASEMENT CONFLICTS WITH GABIONS. SHAPE GABION CAGES AROUND CONC. ENCASEMENT.
USE PIPE ADAPTER AS REQUIRED TO MAKE JOINTS AT VITRIFIED CLAY TO CAST IRON PIPE JUNCTION.

94014_B8