
E:\CIVIL\LANDMARK\93331A\SH... Fri Jun 14 12:02:06 1996

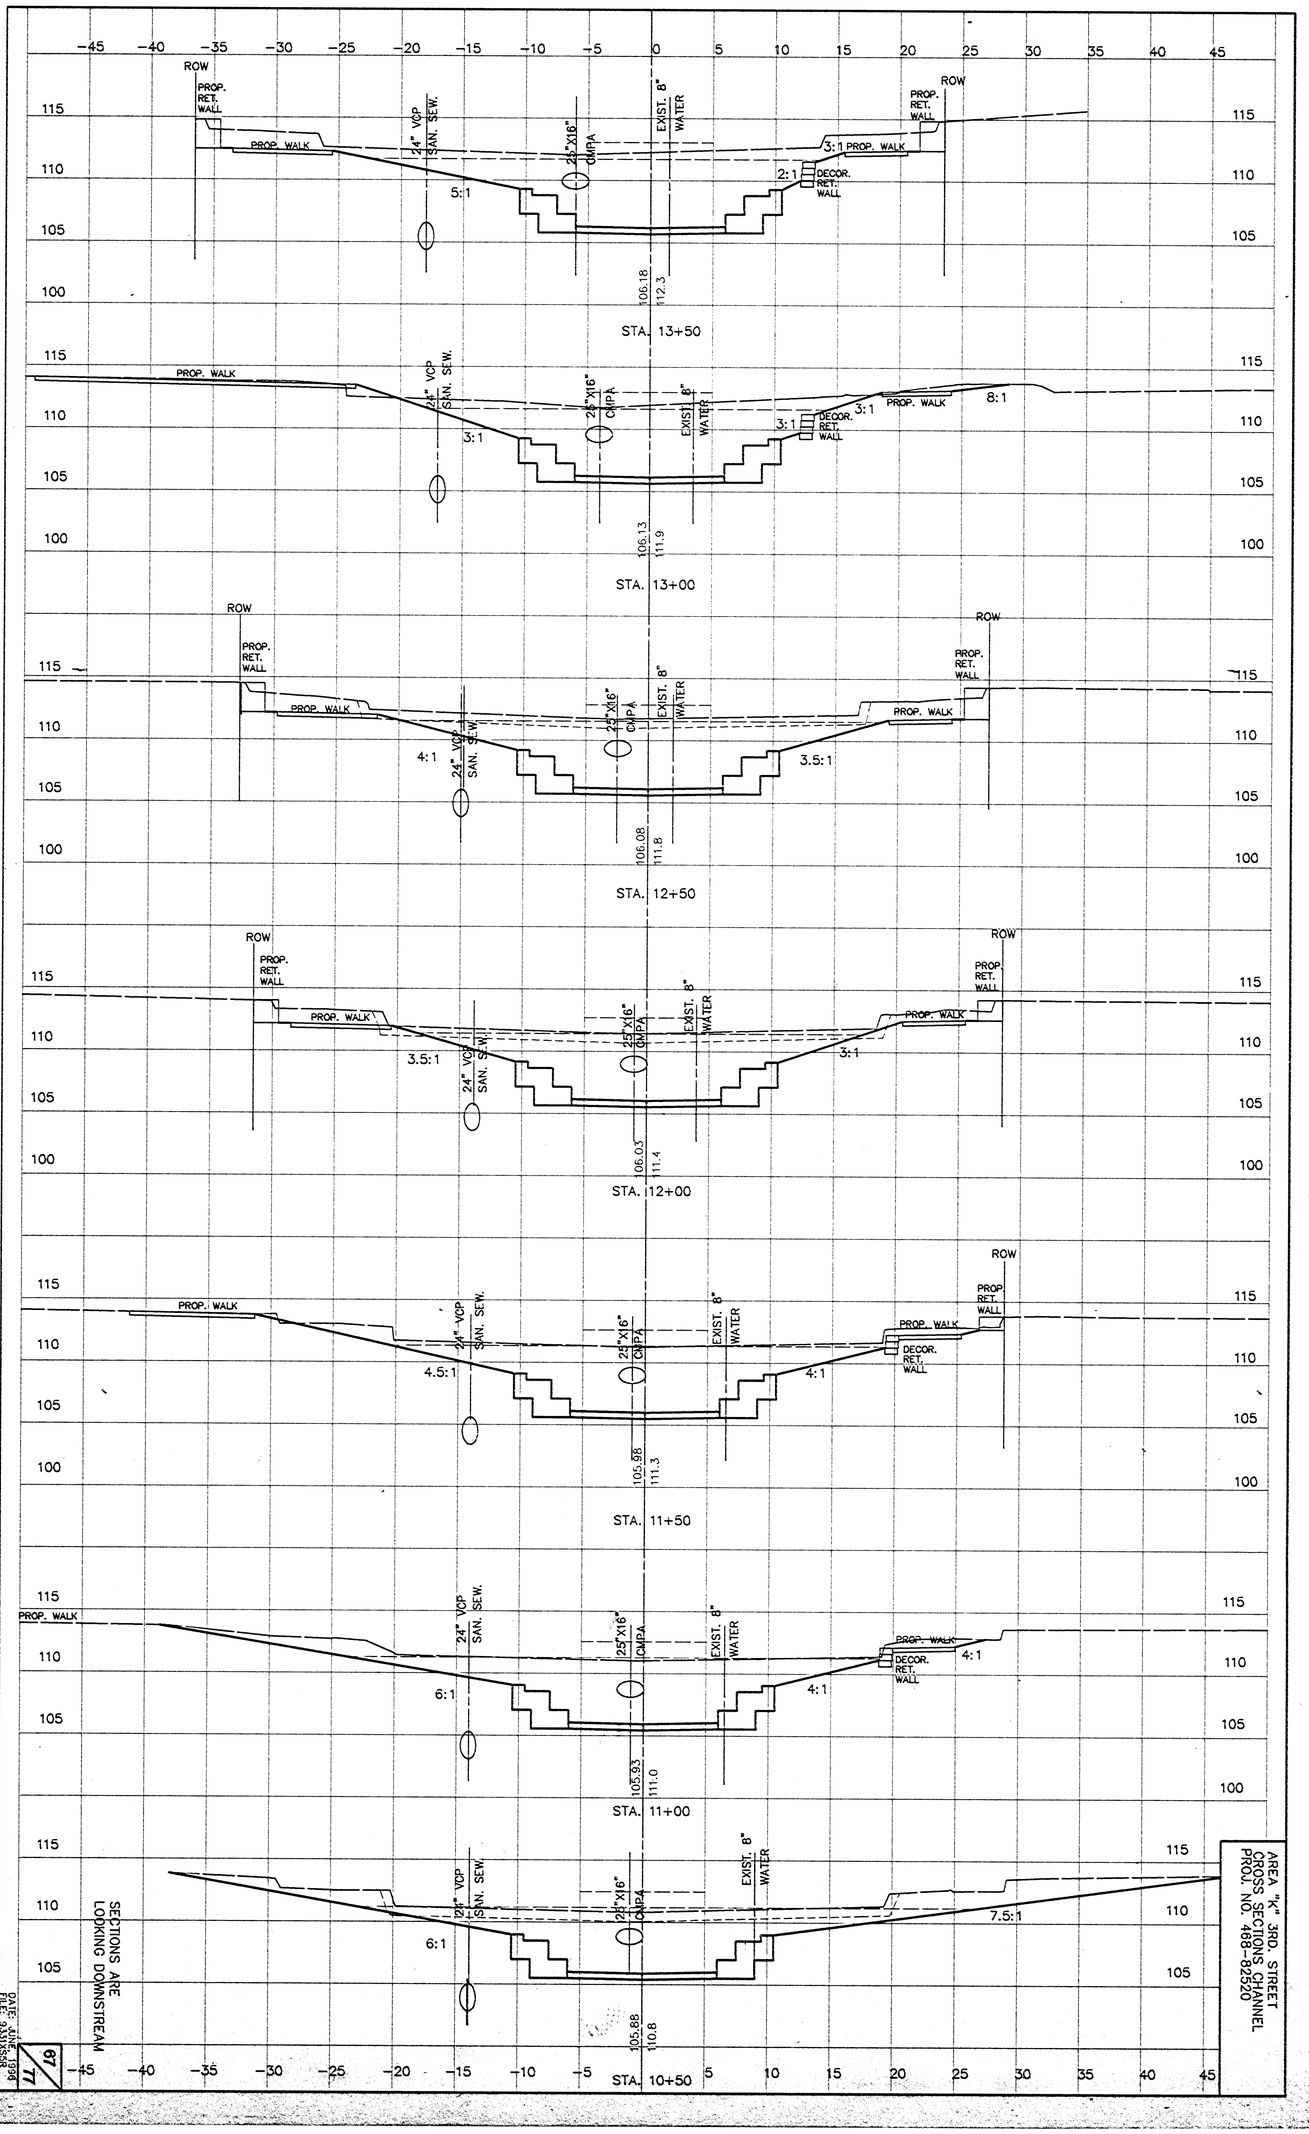

SECTIONS ARE LOOKING DOWNSTREAM

DATE: JUNE, 1996
FILE: 93331SX.DGN

67
77

AREA "K" 3RD. STREET
CROSS SECTIONS CHANNEL
PROJ. NO. 468-82520