




PLAN DETAIL
INTERSECTION OF PERSHING AVE. & BAYLEY ST.
SCALE 1"=10.0'

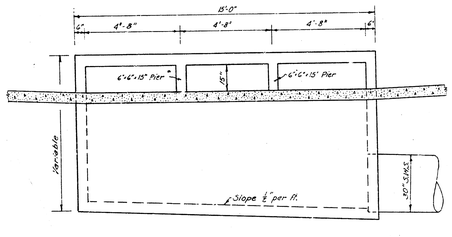


ELEVATION
CATCH BASIN
SCALE ¾"=1'0"

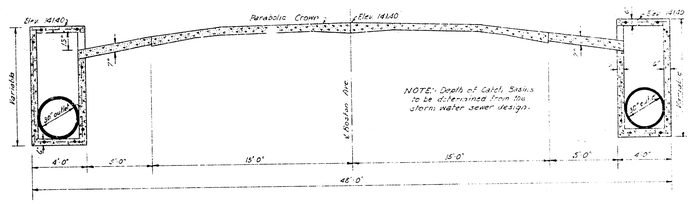

SECTION A-A
DRAINAGE STRUCTURE ON BOSTON AVE.
SCALE ½"=1'0"

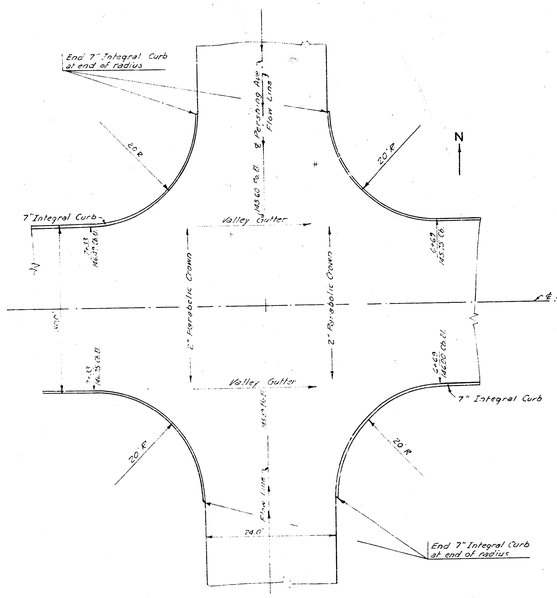

PLAN DETAIL
INTERSECTION OF BOSTON AVE. & PERSHING AVE.
SCALE 1"=10.0'

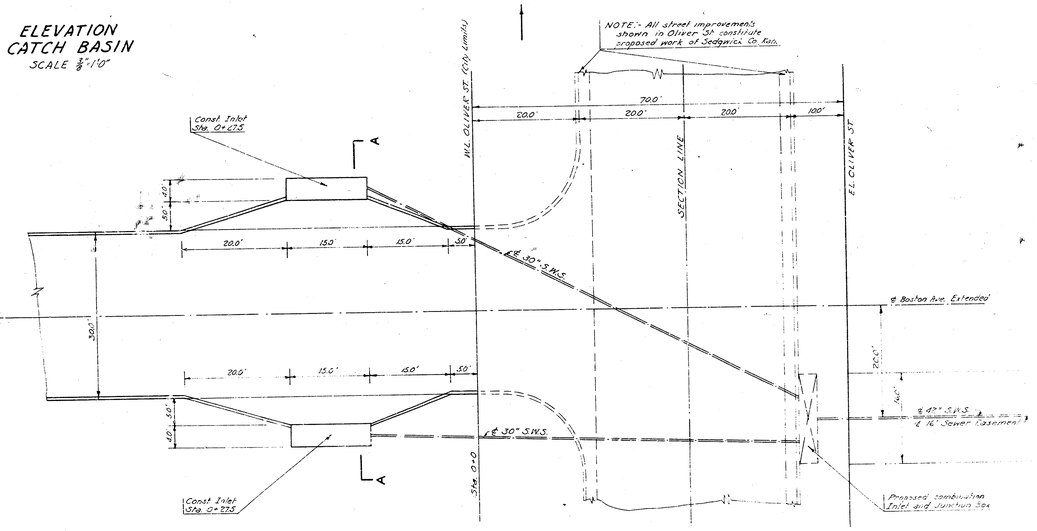

PLAN DETAIL
DRAINAGE STRUCTURE AT BOSTON AVE. & OLIVER ST.
SCALE 1"=10.0'