

NOTE: ℄ of 18" Storm Sewer from Sta. 12+94 to Sta. 19+88 to be in back of Curb Line, Remove & Replace ch & gutter between these Stations. See Section for Backfill.


NOTE: Plan is drawn in opposite direction of the Profile

Storm Water Sewer No. 37

C 20 - 27


City of Wichita, Kansas

L.K. White - City Engineer May 1950

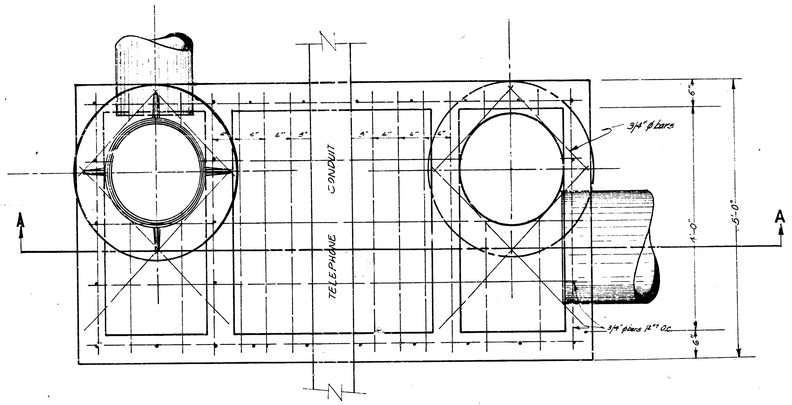


PLAN VIEW
Scale 1"=1'-0"

DETAIL OF SIPHON S.W.S. 37
CITY OF WICHITA
L.K. WHITE . . CITY ENGINEER

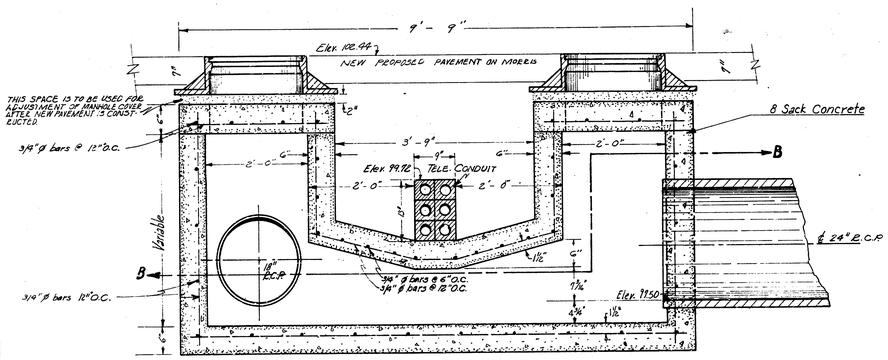

SECTION A-A
Scale 1"=1'-0"

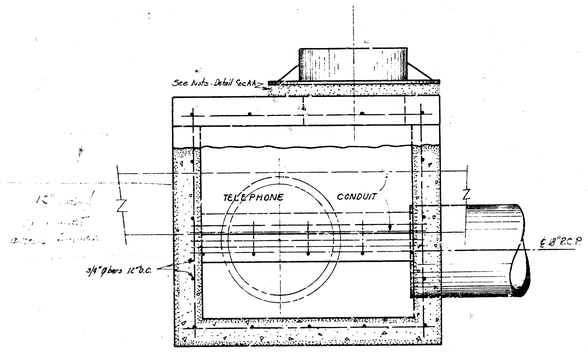

SECTION
J-B