B.M. 100.85 "X" in Header S. End of Wk. N.W. Cor. Kinkaid & Water — C.H.M.

B.M. 98.37 S.E. Cor. Wk. @ S.E. Cor. Shop N.W. Cor. Wichita & Kinkaid — Note Bc No. C.H.M. #80

B.M. 97.86 ⊙ in Cbdm E.Cb. Waco N. Bdg. Above Home S.E. Cor. Kinkaid & Waco

Note: M.H. N.E. Inter. Waco & Kinkaid 2.4' S.W.S., Flo. 92.31

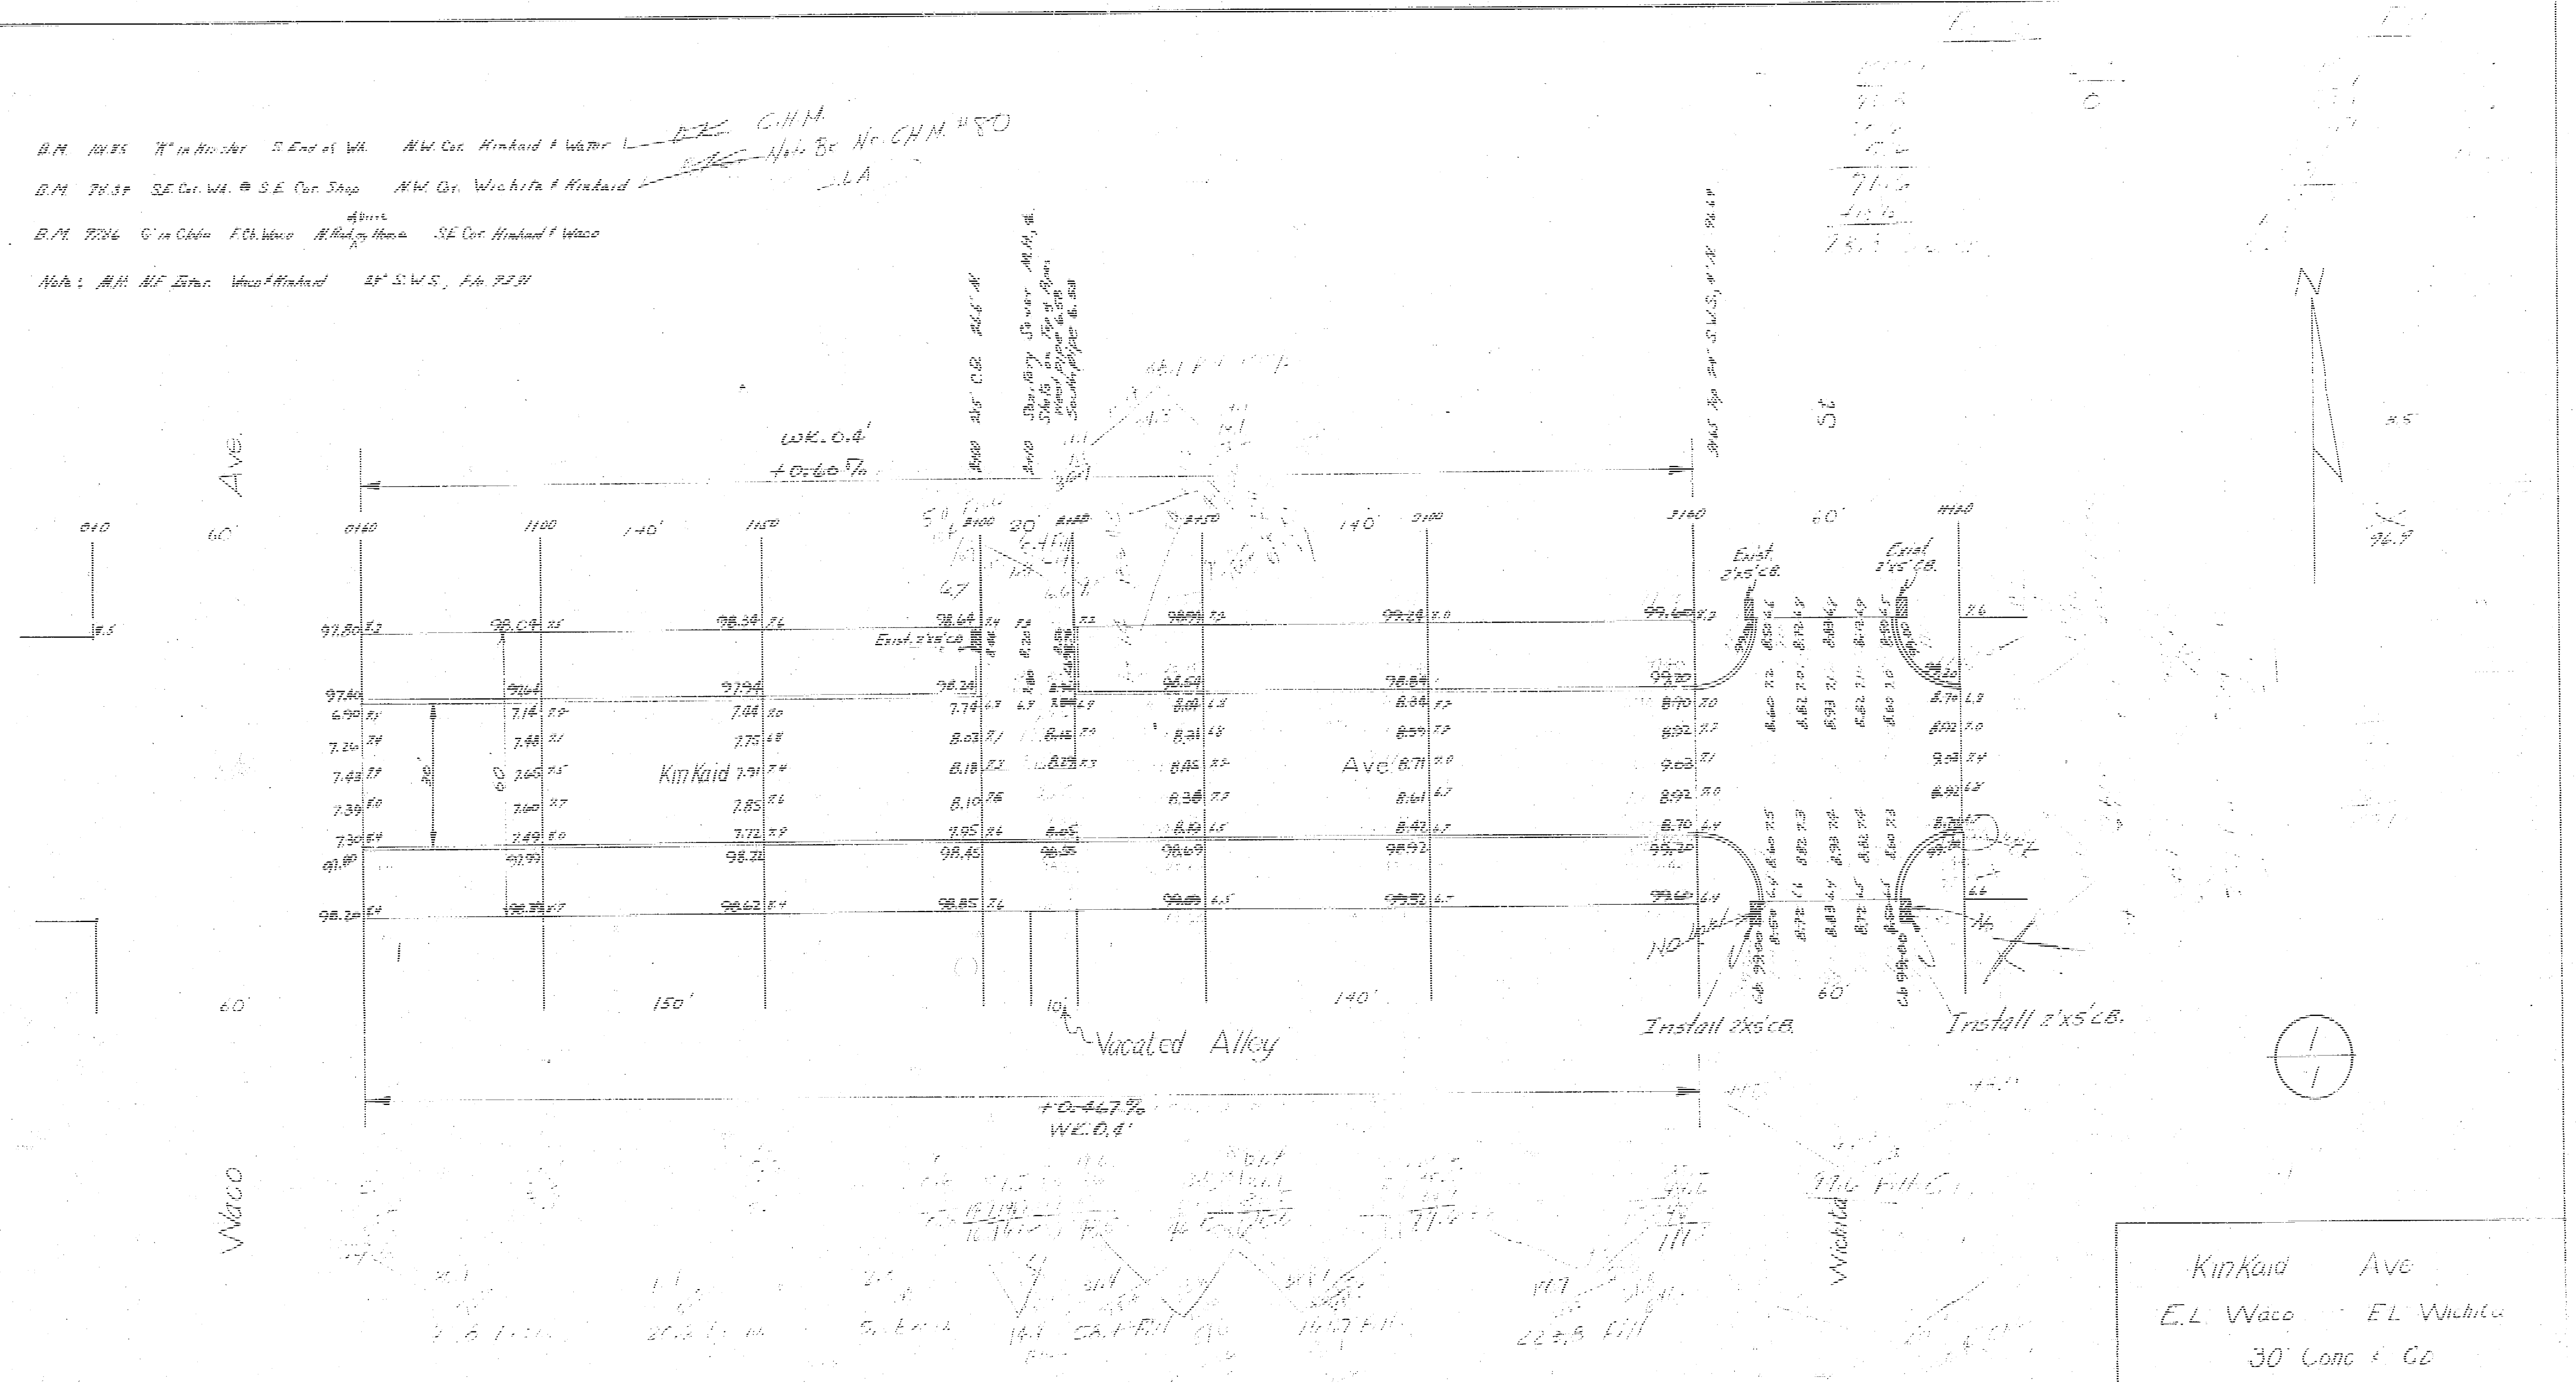

WK. 0.4'
+0.60%
Ave.
Kinkaid
Ave.
Waco
Wichita
St.
N
140'
150'
60'
Exist. 2'x5' C.B.
Install 2'x5' C.B.
Vacated Alley
+0.467%
WE. 0.4'

Kinkaid Ave
E.L. Waco - E.L. Wichita
30' Conc & Co
City of Wichita, Kansas
L.K. White City Engineer
August 1948 Project [illegible]

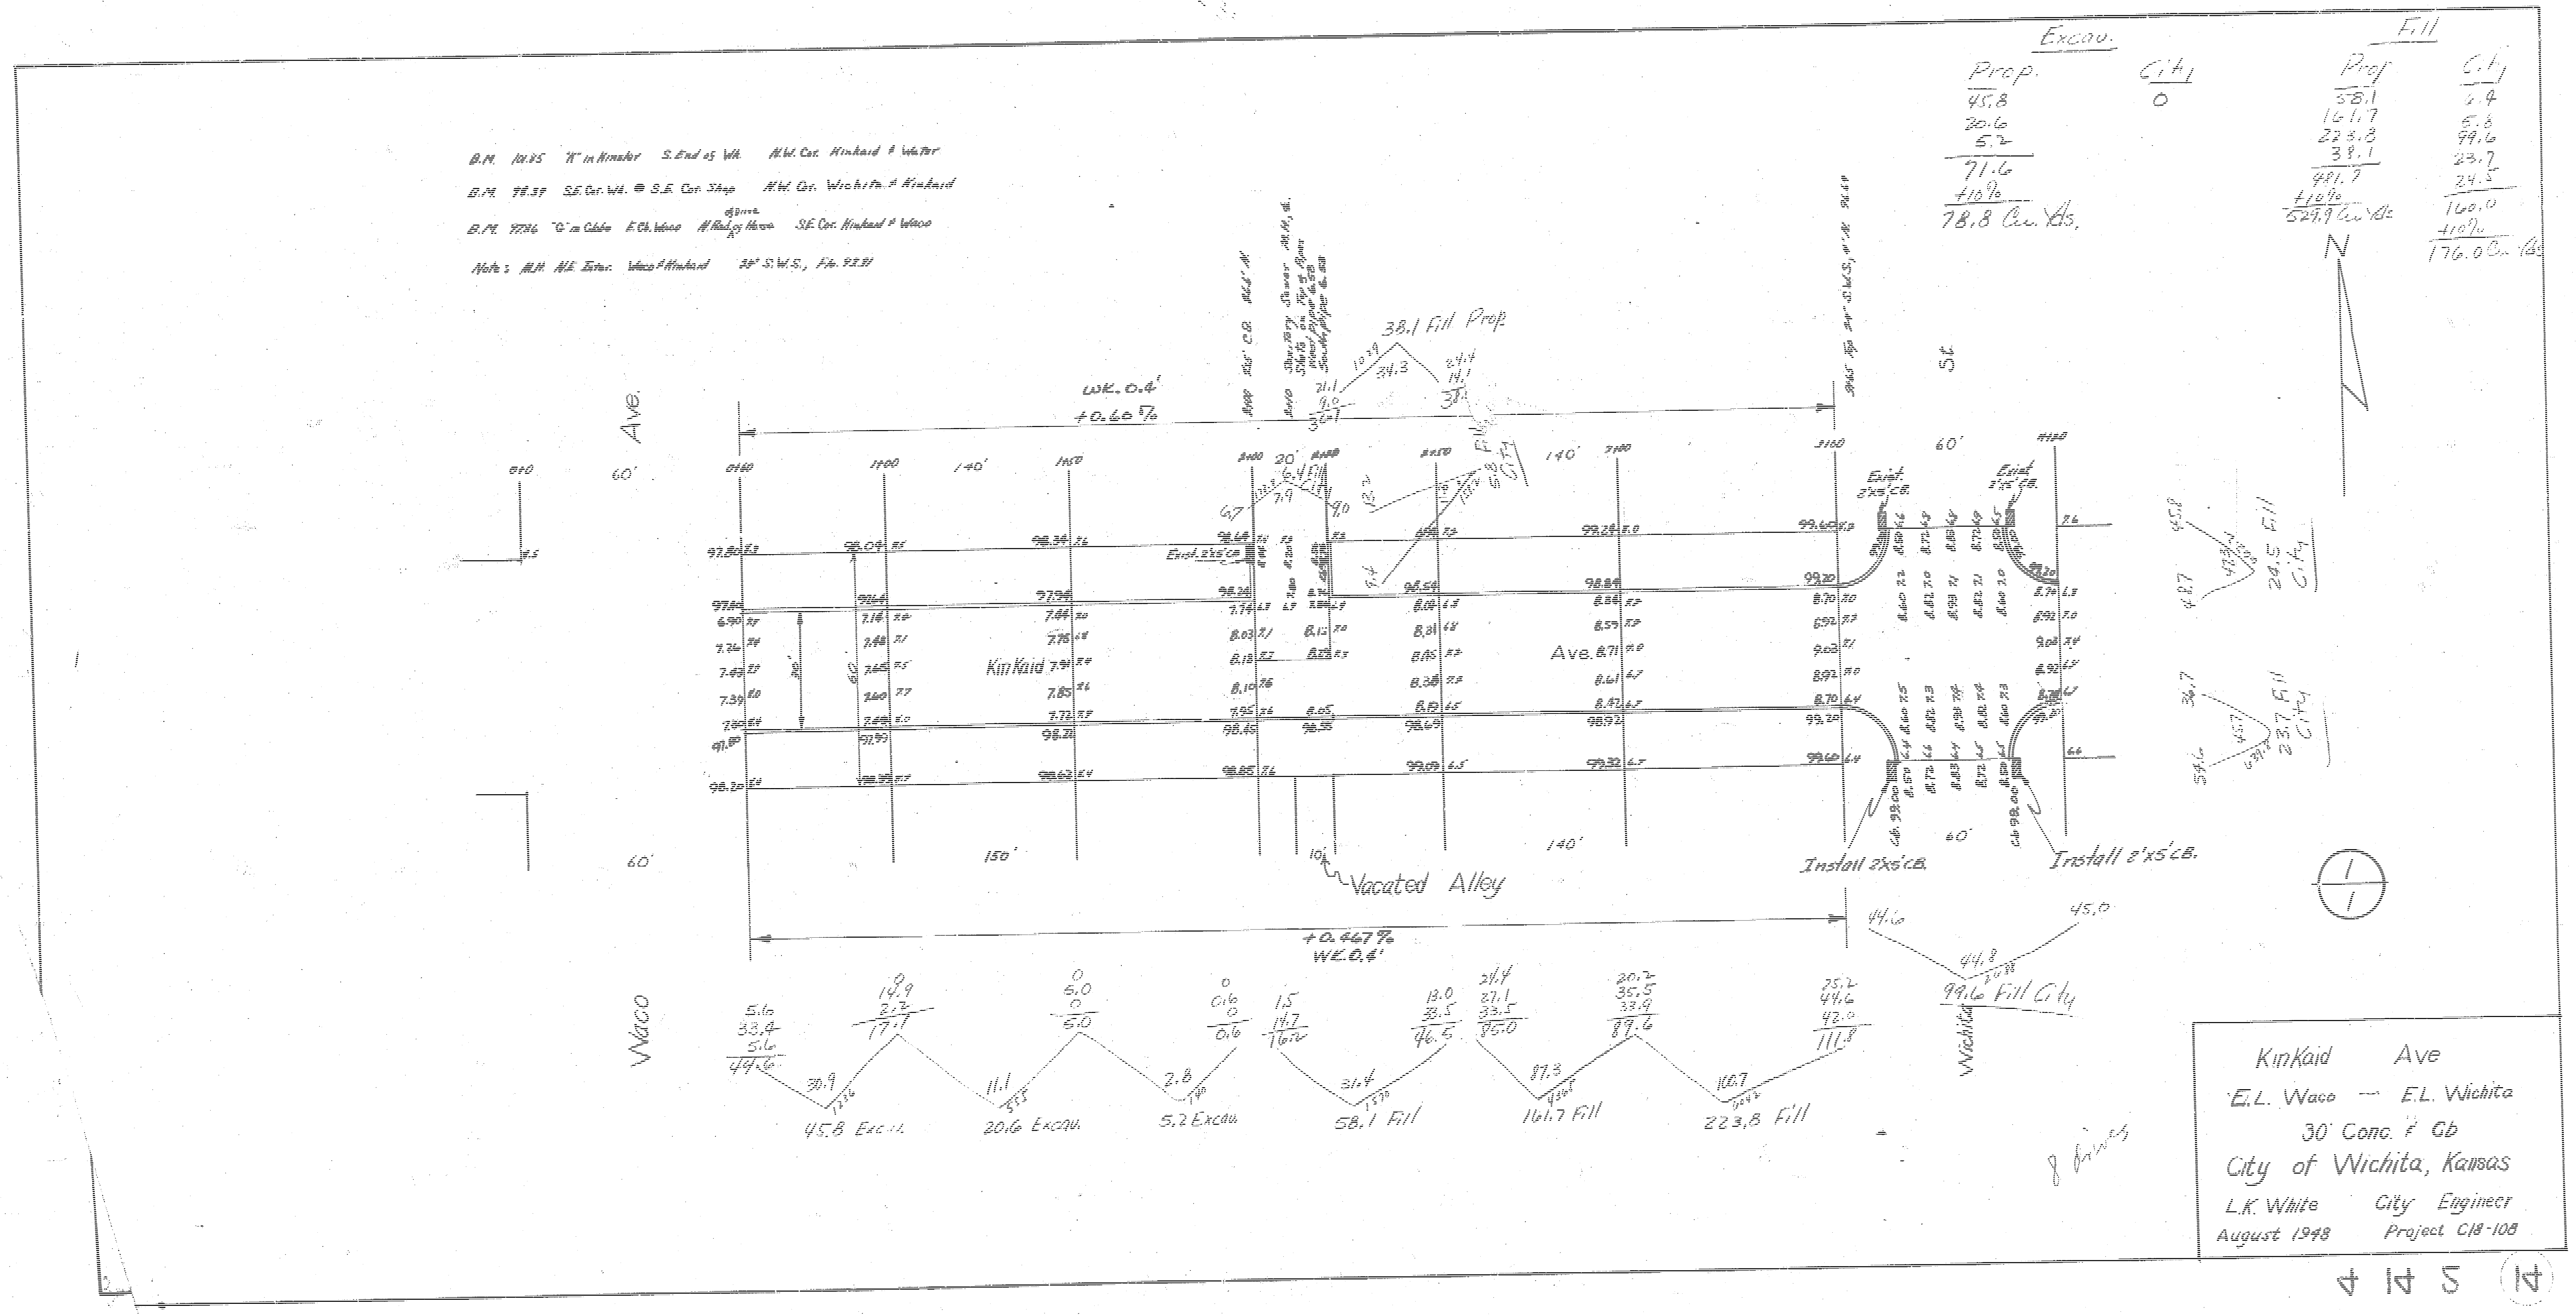
B.M. 101.85 "X" in Hinster S. End of Wk. N.W. Cor. Kinkaid & Water
B.M. 98.37 S.E. Cor. Wk. @ S.E. Cor. Shop N.W. Cor. Wichita & Kinkaid
B.M. 97.86 "C" in Cble E. Ch. Waco N Rdg above Hse S.E. Cor. Kinkaid & Waco
Note: M.H. N.E. Inter. Waco & Kinkaid 29° S.W.S., Fl. 92.31
Excav.
Prop.
45.8
20.6
5.2
71.6
+10%
78.8 Cu. Yds.
City
0
Fill
Prop
58.1
161.7
223.8
38.1
481.7
+10%
529.9 Cu. Yds.
City
6.4
5.8
99.6
23.7
24.5
160.0
+10%
176.0 Cu. Yds.
N
Ave.
Waco
St
Wichita
WK. 0.4'
+0.60%
38.1 Fill Prop.
6.4 Fill City
Exist. 2'x5' C.B.
Kinkaid
Ave.
60'
140'
150'
20'
10'
Vacated Alley
+0.467%
WK. 0.4'
Install 2'x5' C.B.
Install 2'x5' C.B.
24.5 Fill City
23.7 Fill City
99.6 Fill City
45.8 Excav.
20.6 Excav.
5.2 Excav.
58.1 Fill
161.7 Fill
223.8 Fill
1/1

Kinkaid Ave
E.L. Waco — E.L. Wichita
30' Conc. & Gb
City of Wichita, Kansas
L.K. White City Engineer
August 1948 Project C18-108

8 bins