38

BM. 100⁰⁰ "J" in Jones Bk wk NW cor. Topeka & Kinkade

Exc. to Prop.
49.6
72.6
87.3
48.4
63.9
57.2
17.6
396.6
+10% 39.7
437.3 Cuyd.

City Exc.
38.9
+10% 3.9
42.8 Cuyd.

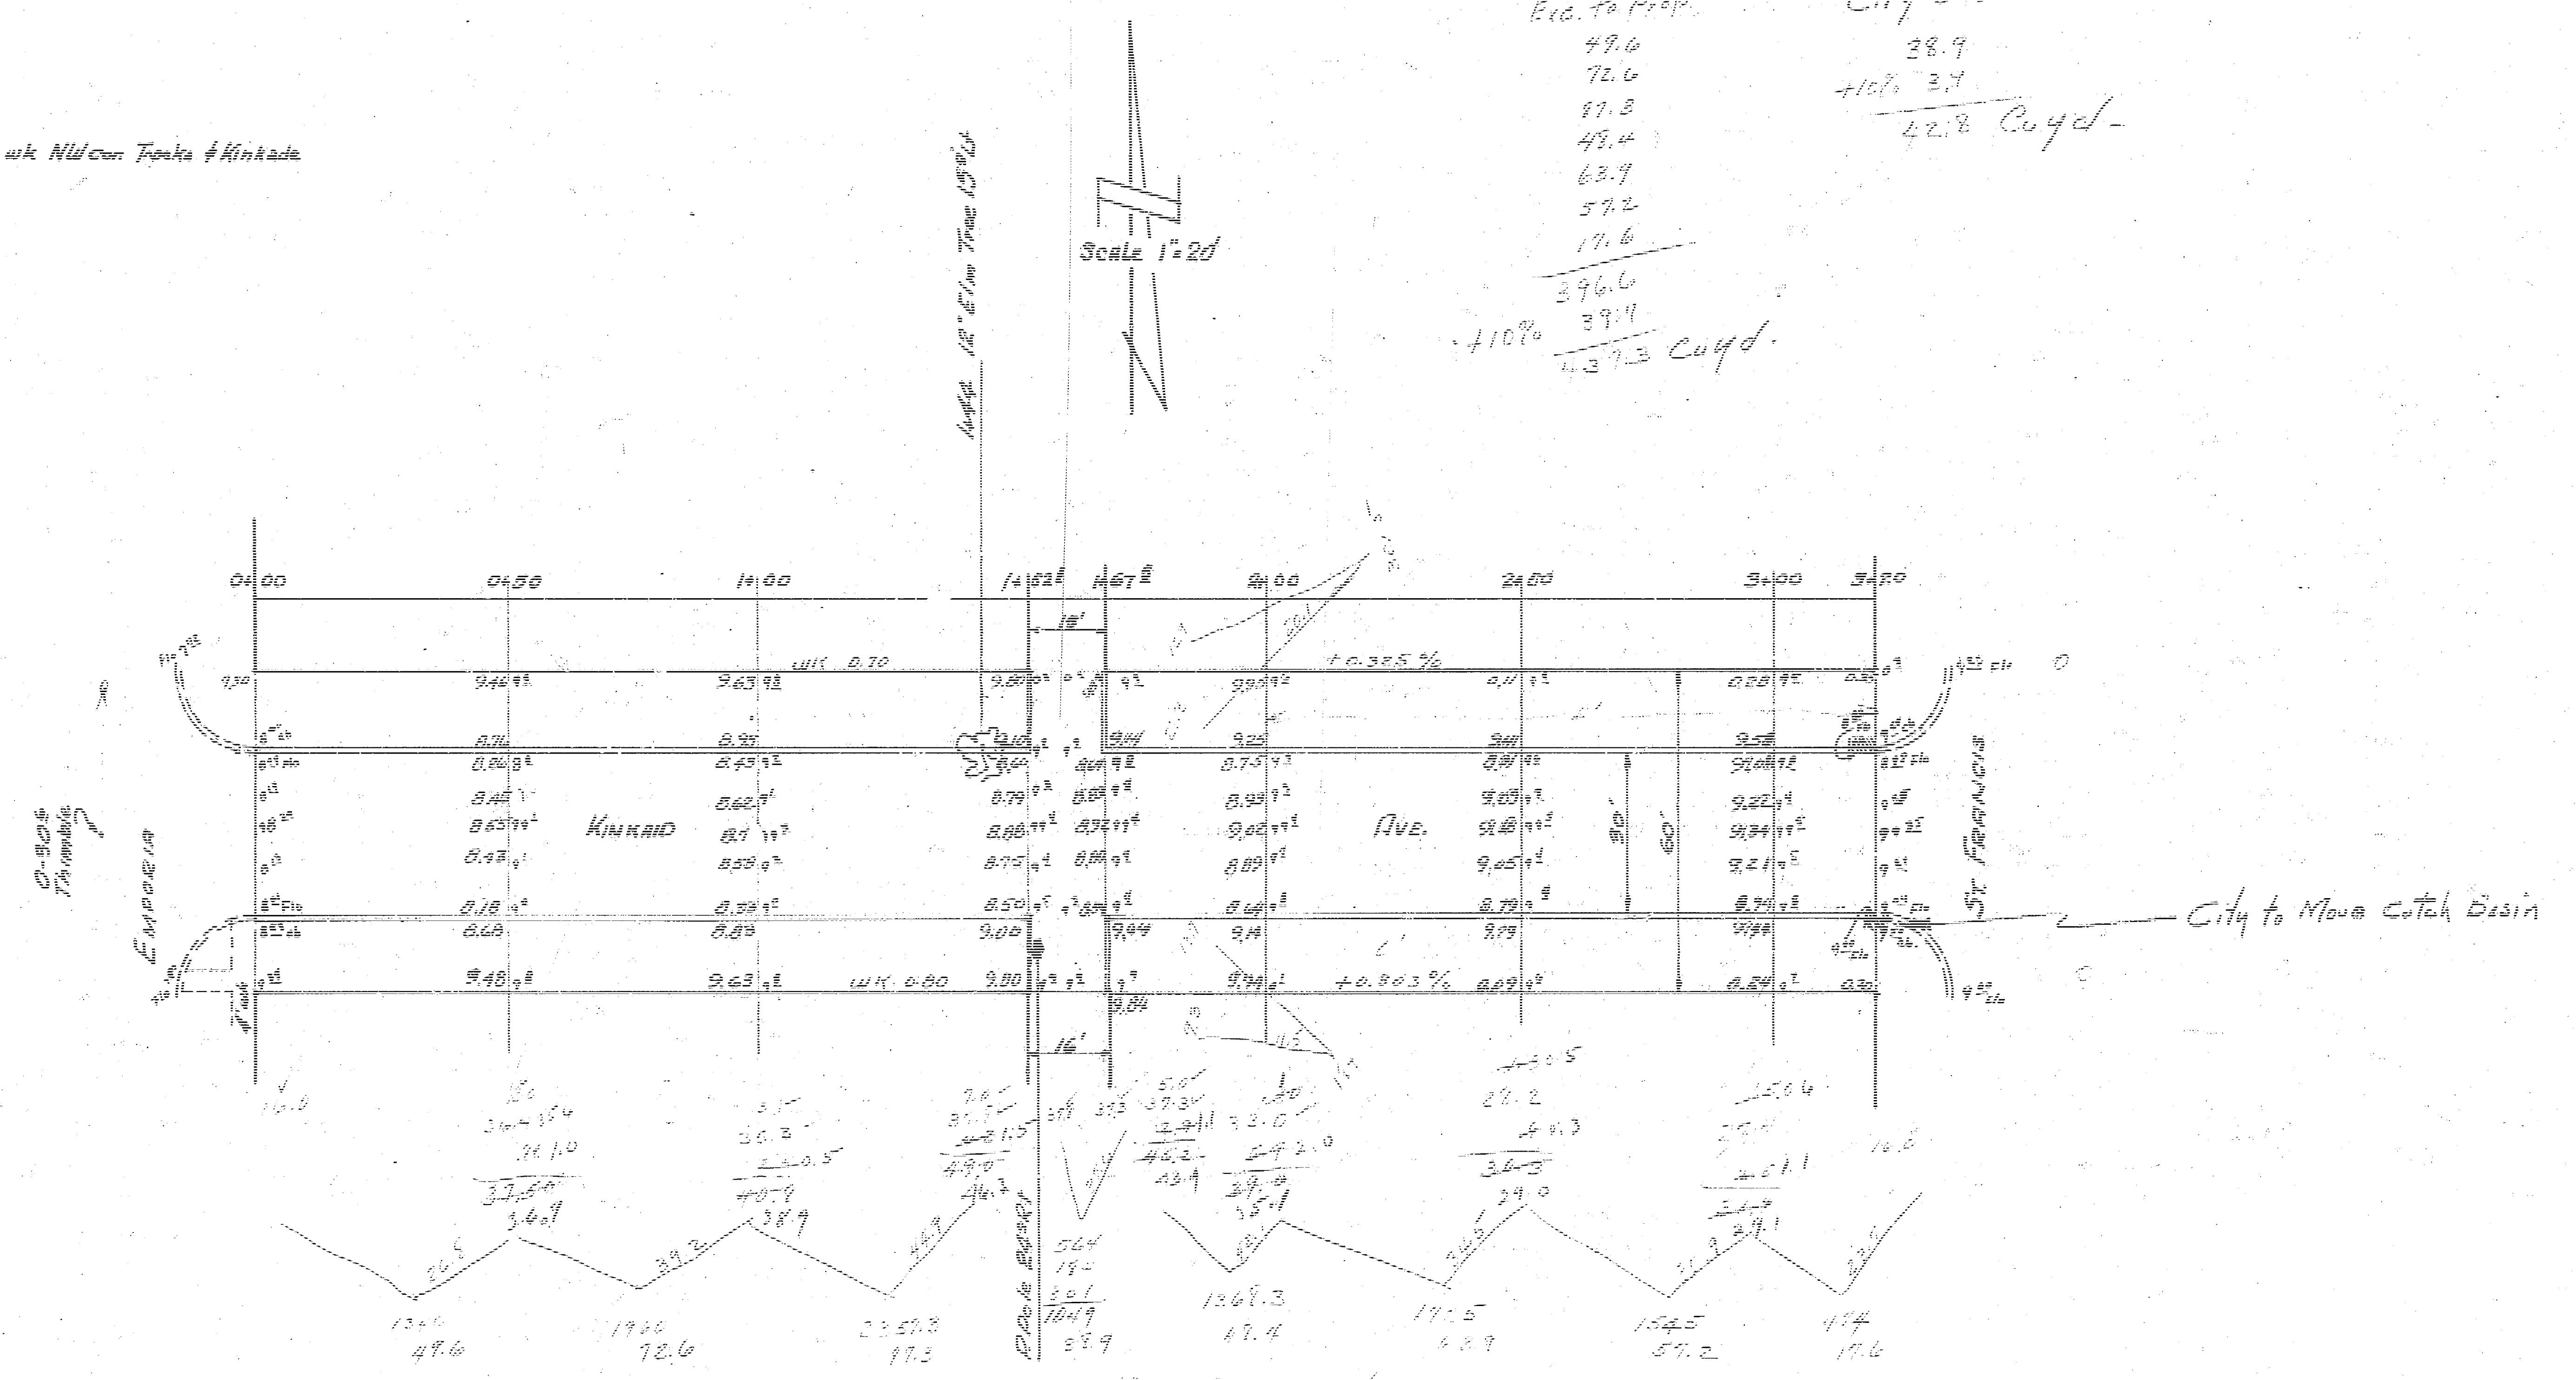

Scale 1" = 20'
1444 12" Elm Tree 15' Lt
0+00
0+50
1+00
1+52⁸
1+67⁸
2+00
2+50
3+00
3+20
18'
16'
30'
60'
wk 0.70
wk 0.80
+0.305%
+0.303%
KINKAID
AVE.
EMPORIA
ST. FRANCIS
0-90% Thimble ?
City to Move Catch Basin
Park Board
1+55
564
184
301
1049
38.9
1368.3
47.4
49.6
72.6
87.3
57.2
17.6

KINKAID AVE.
E.L. EMPORIA TO W.L. ST. FRANCIS
30' CONC & CB.
CITY OF WICHITA, KANS.
L.K. WHITE CITY ENGINEER
JAN. 15, 1952 PROJ No. C11-220

BM 100.08 "J" IN JONES BK. WK. NORTH N.W. COR. TOPEKA & KINCAID

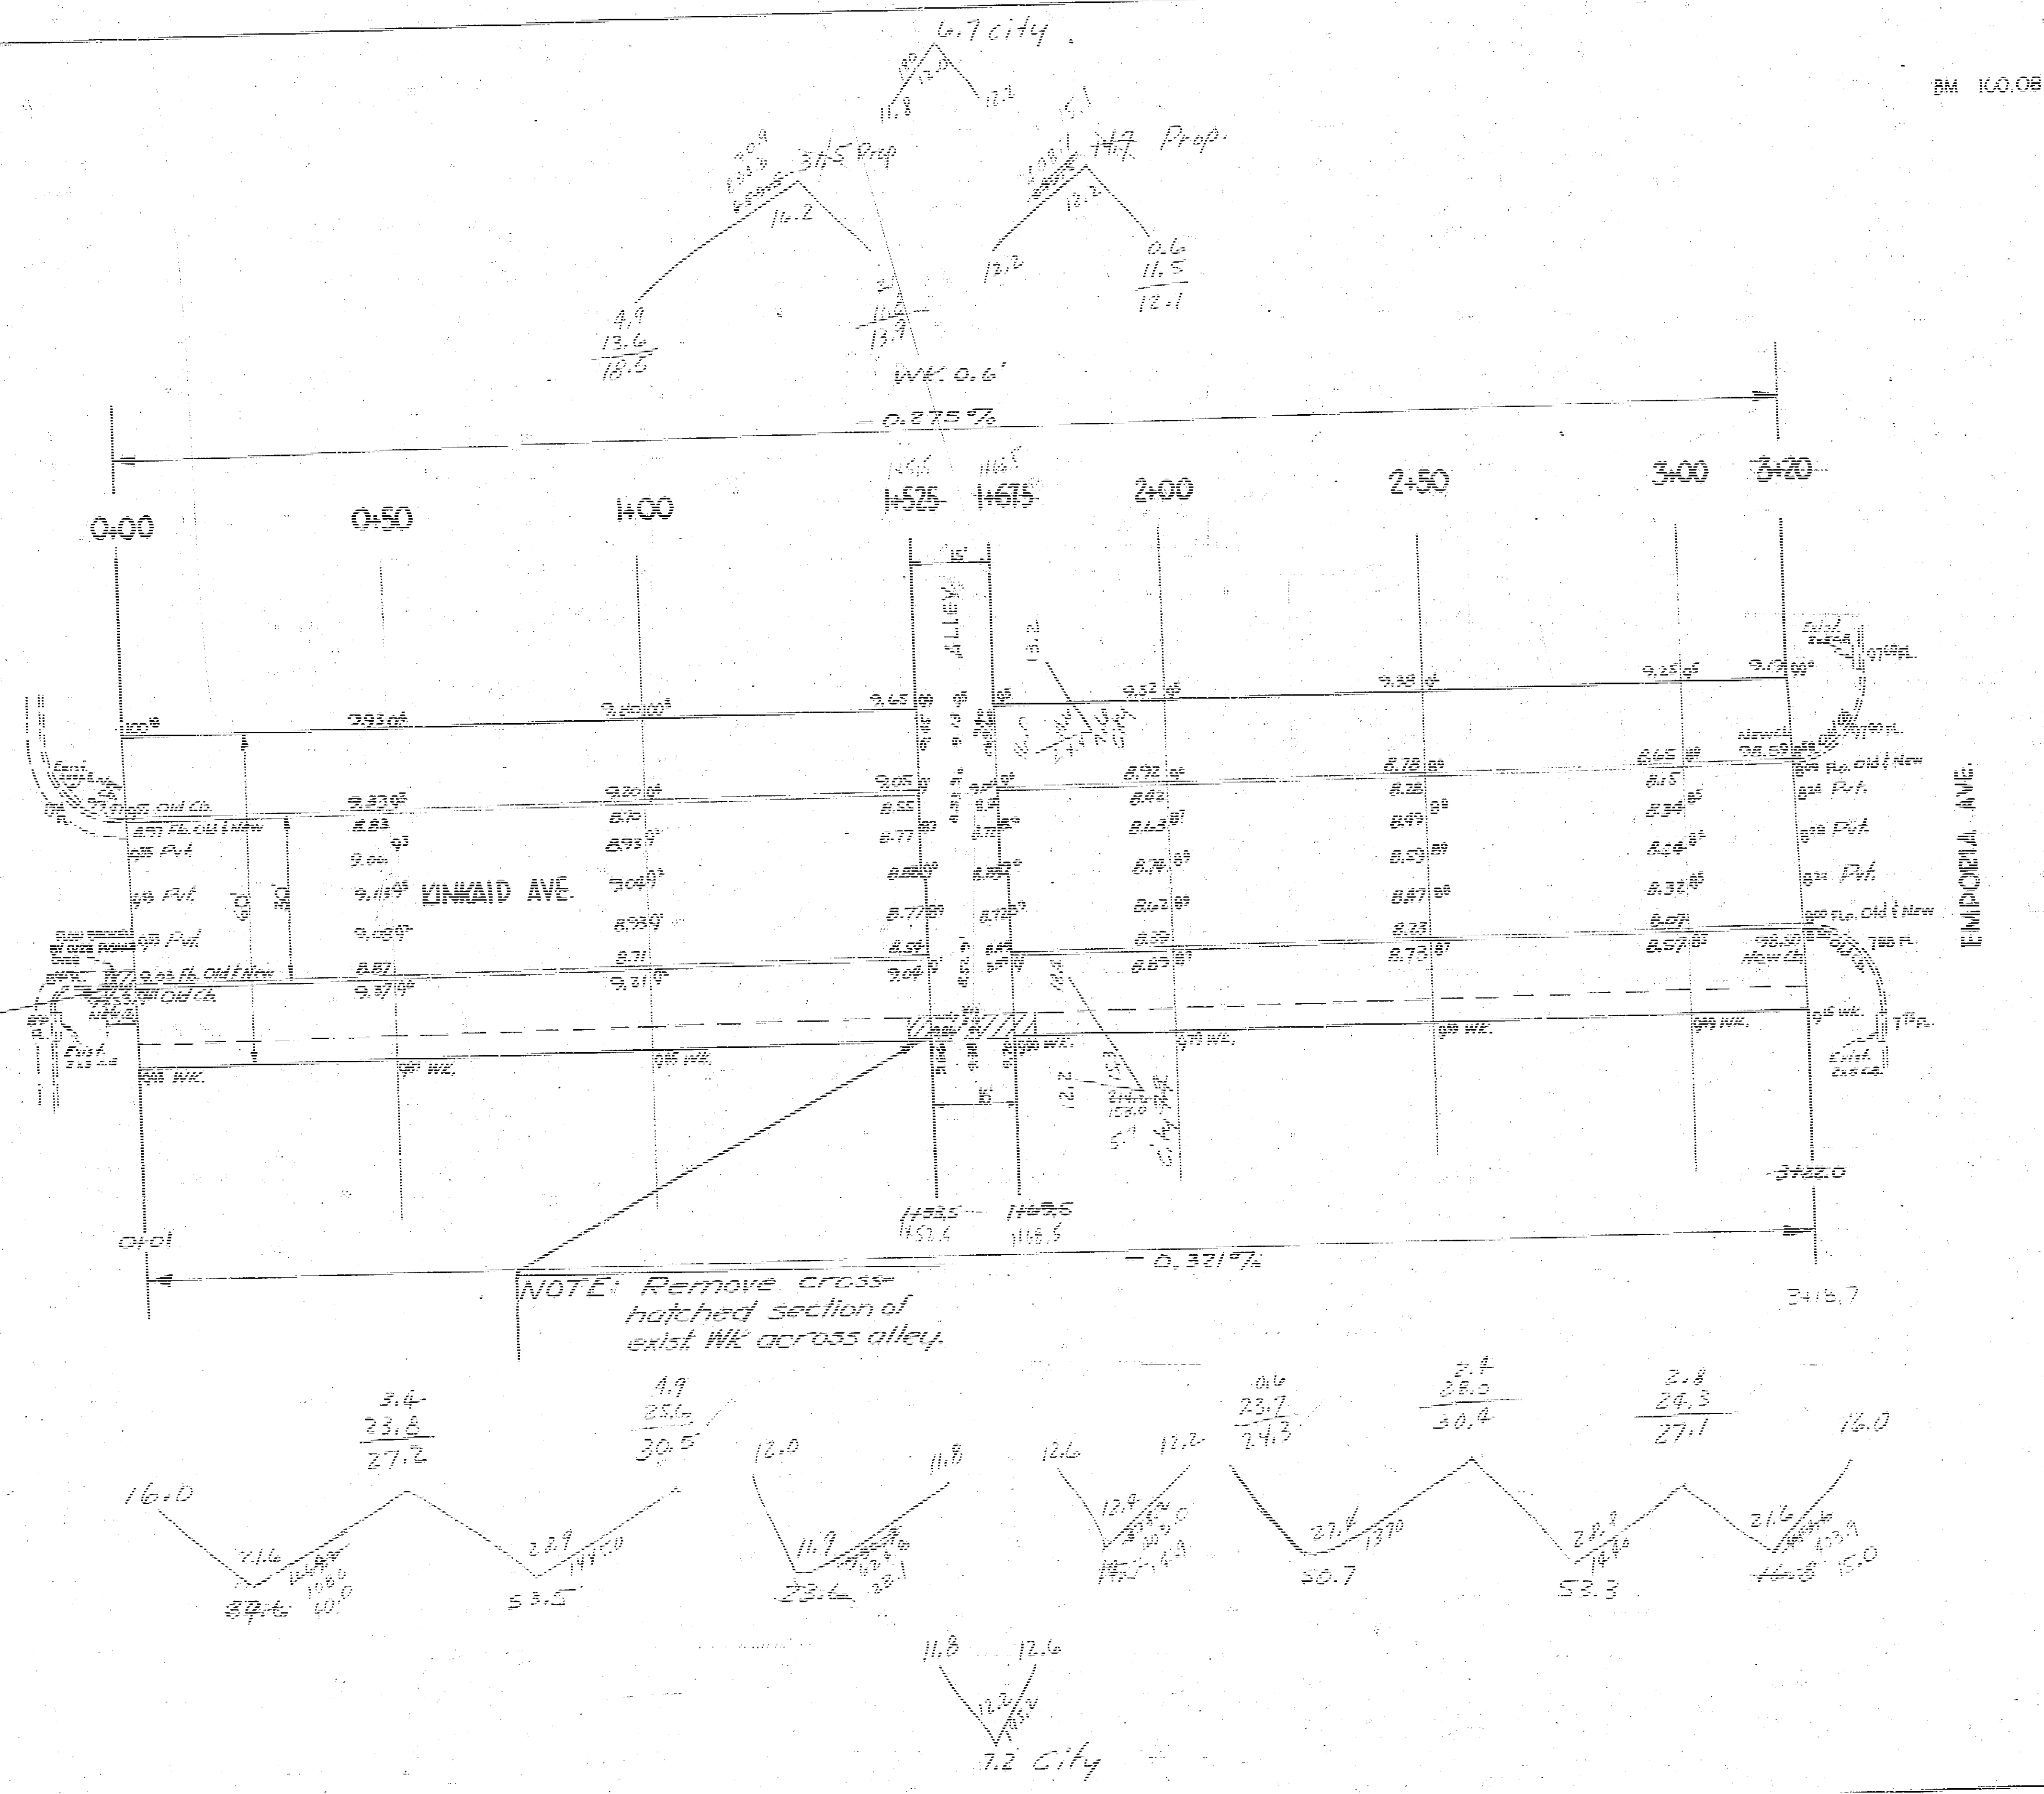
6.7 City
31.5 Prop.
14.7 Prop.
WK. 0.6'
0.275%
0+00
0+50
1+00
1+525
1+675
2+00
2+50
3+00
3+20
ALLEY
15'
TOPEKA AVE.
KINKAID AVE.
EMPORIA AVE.
30'
N
1+52.5
1+66.5
3+22.0
0+01
0.321%
3+19.7
7.2 City

NOTE: Remove & replace broken c.b. & gutter necessary to straighten flo, and remove and replace section of Wk. at cb.

NOTE: Remove cross-hatched section of exist. Wk across alley.

Excav.

Prop.
39.6
53.5
23.6
31.5
14.7
14.0
20.7
53.3
16.8
297.7
+10% 29.8
total 327.5 cu. Yds

City
7.9
7.6
7.2
6.7
29.4
+10% 2.9
total 32.3 cu. Yds.

KINKAID AVE.
EL TOPEKA AVE WL EMPORIA AVE
30' CONC. AND CB.
CITY OF WICHITA, KANS.
L.K. WHITE CITY ENGINEER
JUNE, 1950 PRO. No. C10-52

4 2 1 03