BM. 100.00 "J" in Jones Blk wk NW cor Topeka & Kinkaid

Scale 1"=20'

Elev. to Prop.
49.6
72.6
87.3
49.4
63.9
57.2
17.6
396.6
+10% 39.9
437.5 Cu yd.

City Elev.
38.9
+10% 3.9
42.8 Cu yd.

14" Elm Tree 15' Lt

KINKAID AVE.

EMPORIA

ST. FRANCIS

0-806 Triangle

City to Move Catch Basin

POLK EAST

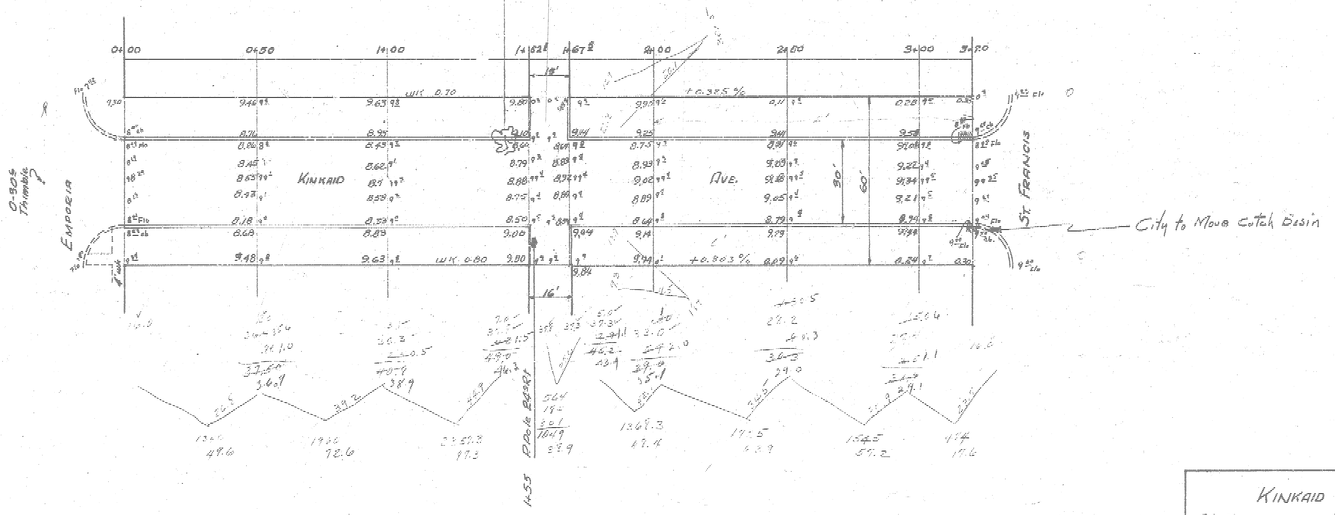

L. K. WHITE LICENSED 55 KANSAS PROFESSIONAL ENGINEER

KINKAID AVE.
E.L. EMPORIA TO W.L. ST. FRANCIS
30' CONC & CB.
CITY OF WICHITA, KANS.
L.K. WHITE CITY ENGINEER
JAN. 15, 1952 PROJ. NO. C11-220

BM 1C0.0B "J" IN JONES BK. W/E NORTH N.W COR. TOPEKA & KINCAID

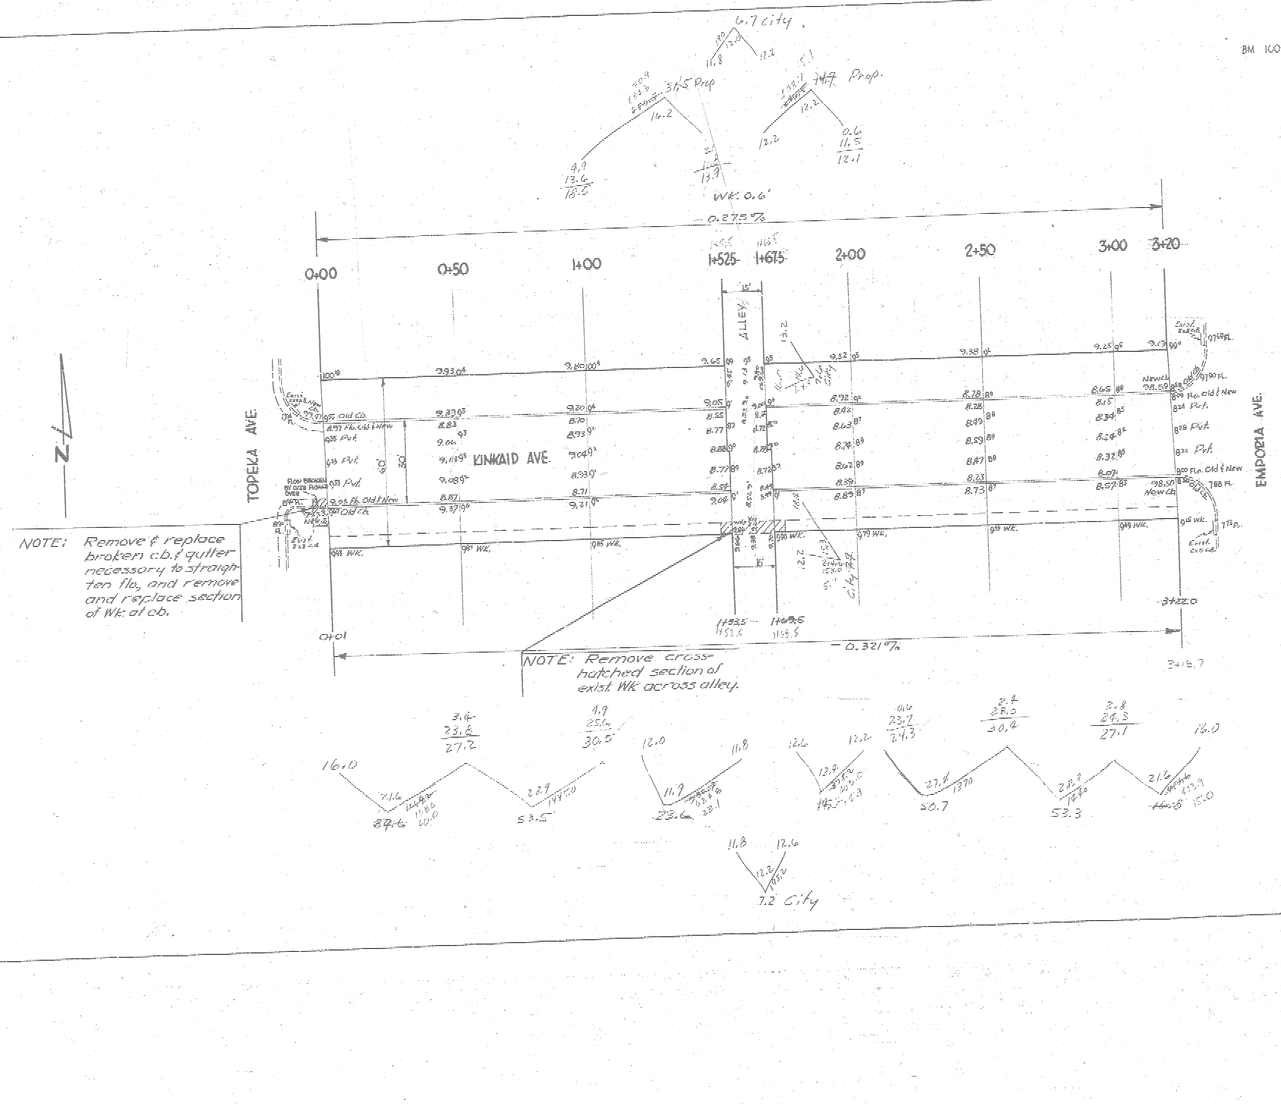

Prop.	City
3.6	7.9
5.5	7.6
23.2	7.2
3.1	6.7
14.7	29.4
14.0	6.9
20.7	Total 32.3 cu. Yds.
53.3	
16.8	
297.7	
10% 29.8	
Total 327.5 cu. Yds.	

Excav.

KINKAID AVE.
EL TOPEKA AVE WL EMPORIA AVE
30' CONC. AND CB.
CITY OF WICHITA, KANS.
L.K WHITE CITY ENGINEER
JUNE, 1950 Proj. No. C10-52