
N

Scale: 1" = 20'

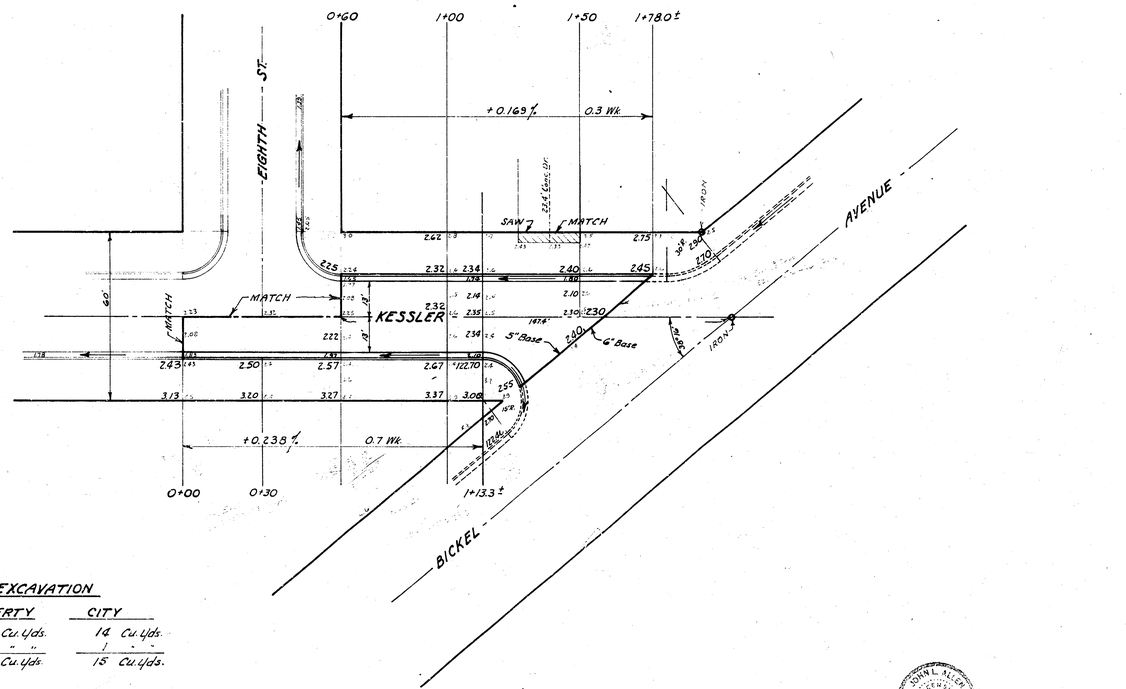

EXCAVATION

	PROPERTY	CITY
	148 Cu. Yds.	14 Cu. Yds.
±10 %.	15 " "	1 " "
Totals	163 Cu. Yds.	15 Cu. Yds.

JOHN L. KLEIN — LICENSED — 821 — KANSAS — PROFESSIONAL ENGINEER

436 — REGISTERED — KANSAS — ENGINEER

KESSLER STREET

FROM S.L. EIGHTH STREET
to S.L. BICKEL AVENUE
26-2-30 Asph. Conc.

B.E. SMITH CITY ENGINEER
CITY OF WICHITA, KANSAS

Date: June 1965

Proj. No. C19-229