
B.M. 1920.7 "X" cut top south curb Lamson 0.5' east of E.L. Prairie Village Subdivision @ approx. W.L. Charlotte.

N

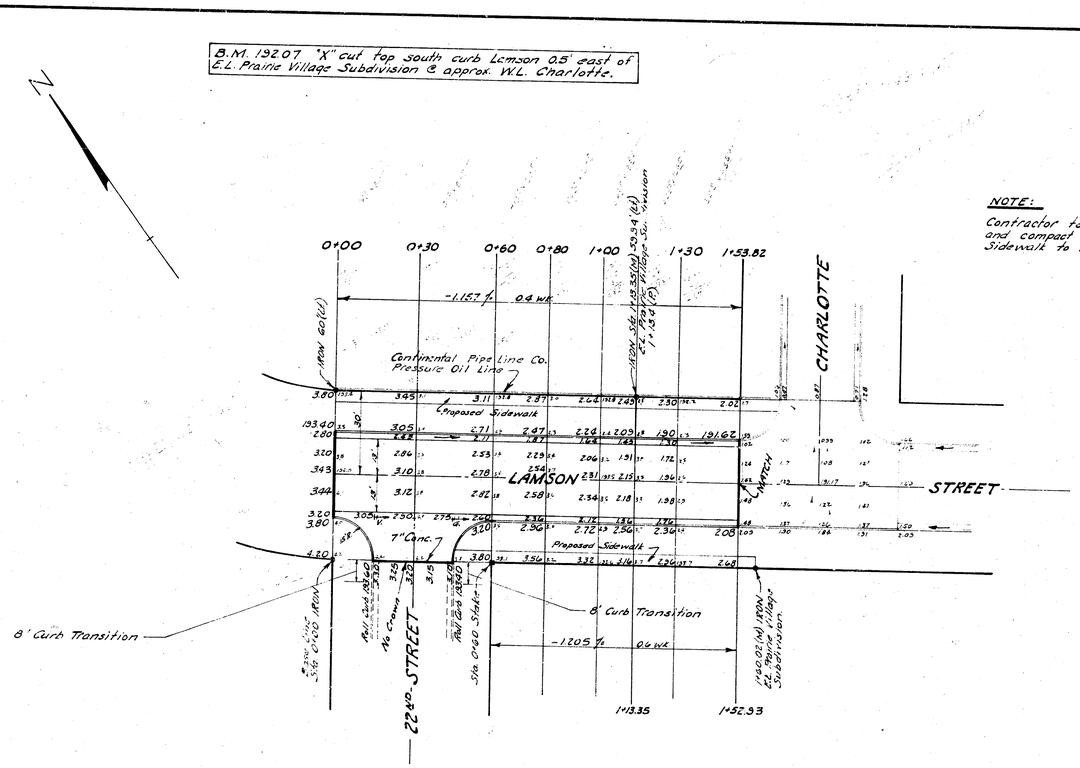

NOTE:

Contractor to clear right-of-way, grade parkings and compact fill for proposed sidewalk. Sidewalk to be constructed by others.

PROPERTY		CITY	
EXCAVATION	COMP FILL	EXCAVATION	
215 ~~255~~ Cu Yds.	1 Cu Yd.	81 Cu Yds.	
10 ft. 25 "		8 "	
Totals 280 Cu Yds.	1 Cu Yd.	89 Cu Yds.	

LAMSON STREET
W.L. CHARLOTTE STREET
to N.L. 22 ND. STREET
26-2-30 Asph. Conc.
B.E. SMITH CITY ENGINEER
CITY OF WICHITA KANSAS
Date: Oct 1968
Project No. C18-101