


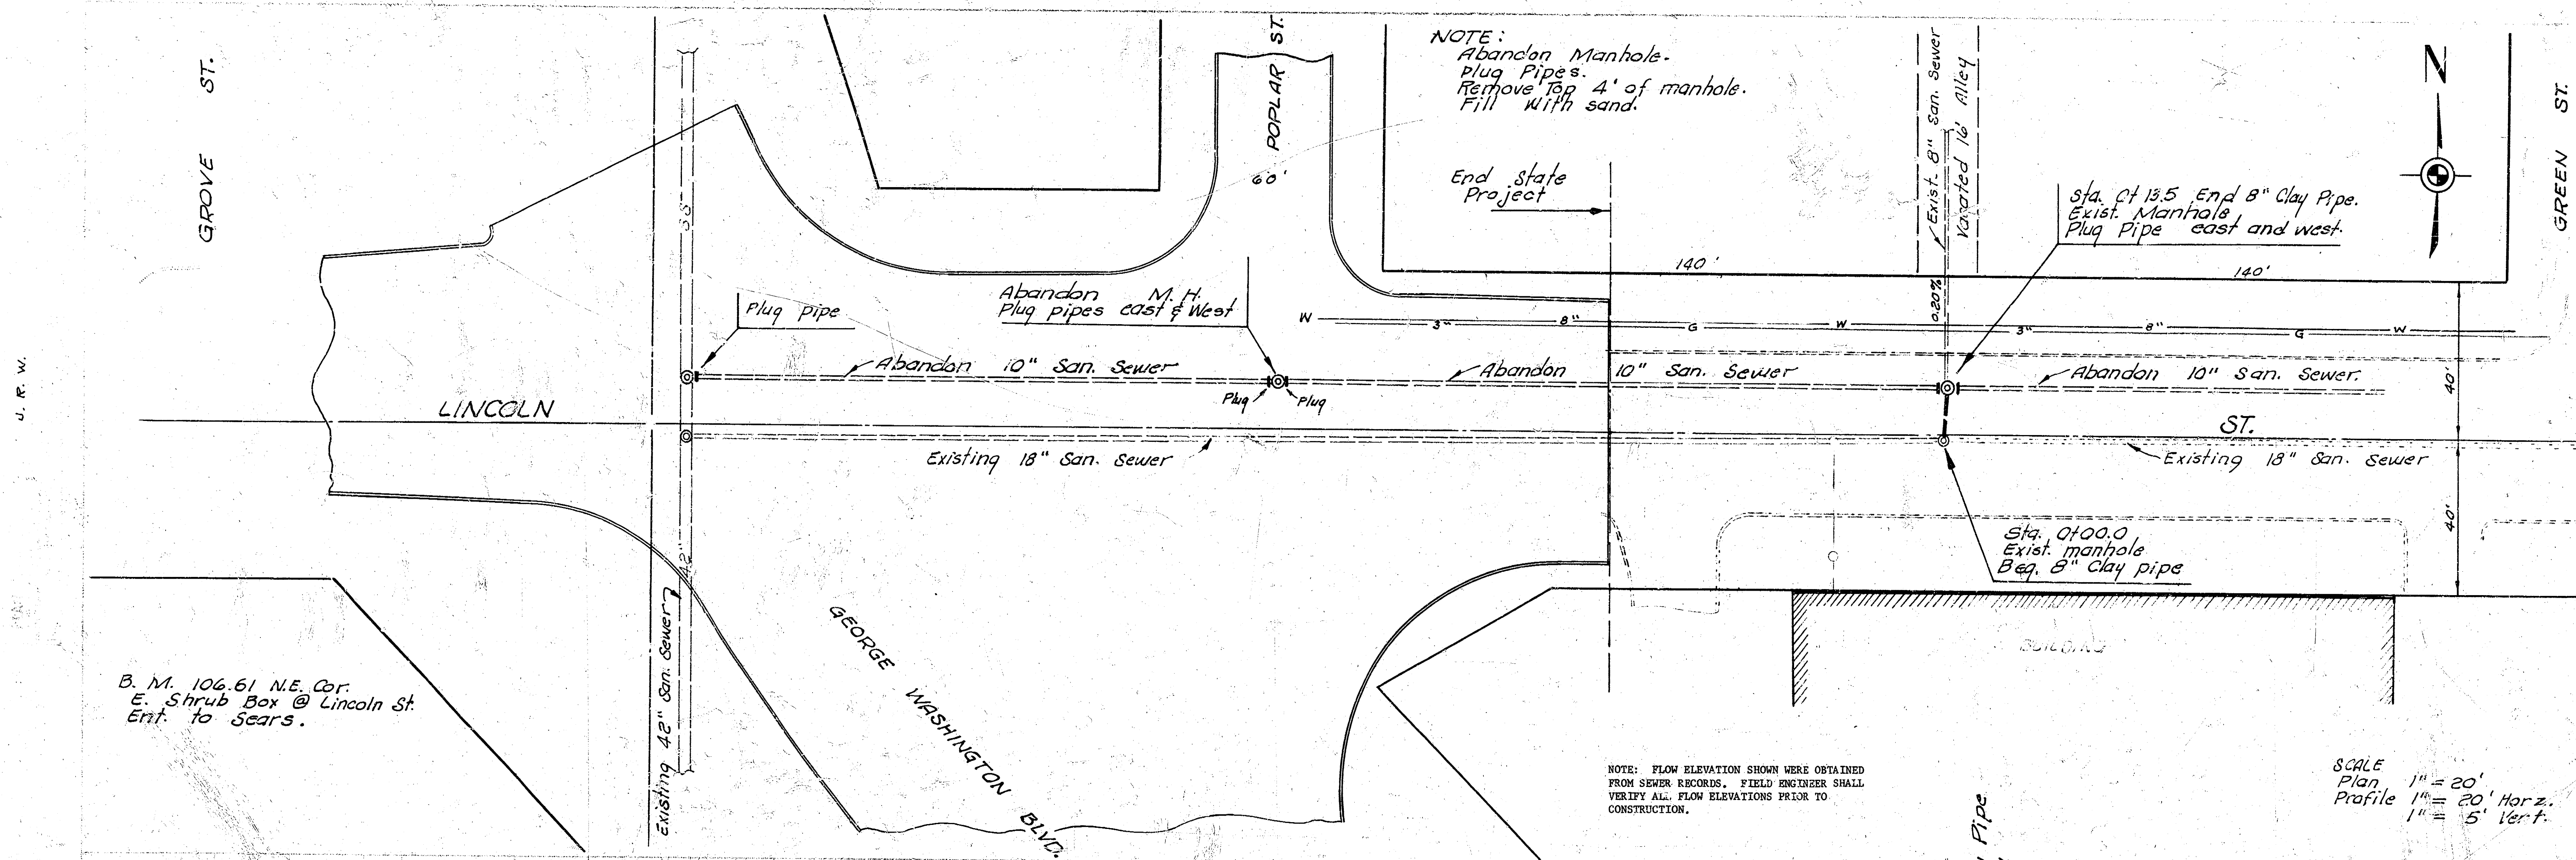

B. M. 106.61 N.E. Cor.
E. Shrub Box @ Lincoln St.
Ent. to Sears.


NOTE: FLOW ELEVATION SHOWN WERE OBTAINED
FROM SEWER RECORDS. FIELD ENGINEER SHALL
VERIFY ALL FLOW ELEVATIONS PRIOR TO
CONSTRUCTION.

105
100
95
90




105
100
95
90

13.5 Lin. ft. of 8" Clay Pipe

Sta. 0100.0
Exist. Manhole
Beg. 8" Clay pipe North
Sta. 013.5 End 8" Clay Pipe
Exist. Manhole
Plug pipe east & west

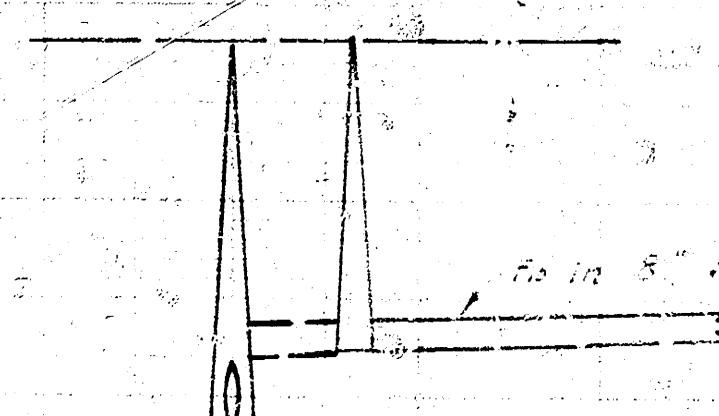

INCIDENTAL DRAINAGE
IN CONNECTION WITH
PAVING LINCOLN STREET
60' E. OF E. L. POPLAR ST. TO 90' E. OF E. L. GREEN ST.
ABANDON PART OF
DISTRICT 4, S. S. NO. 12
CITY OF WICHITA, KANSAS
R. W. LINN — CITY ENGINEER
JUNE 1975 PROJECT NO. DAKD 573076

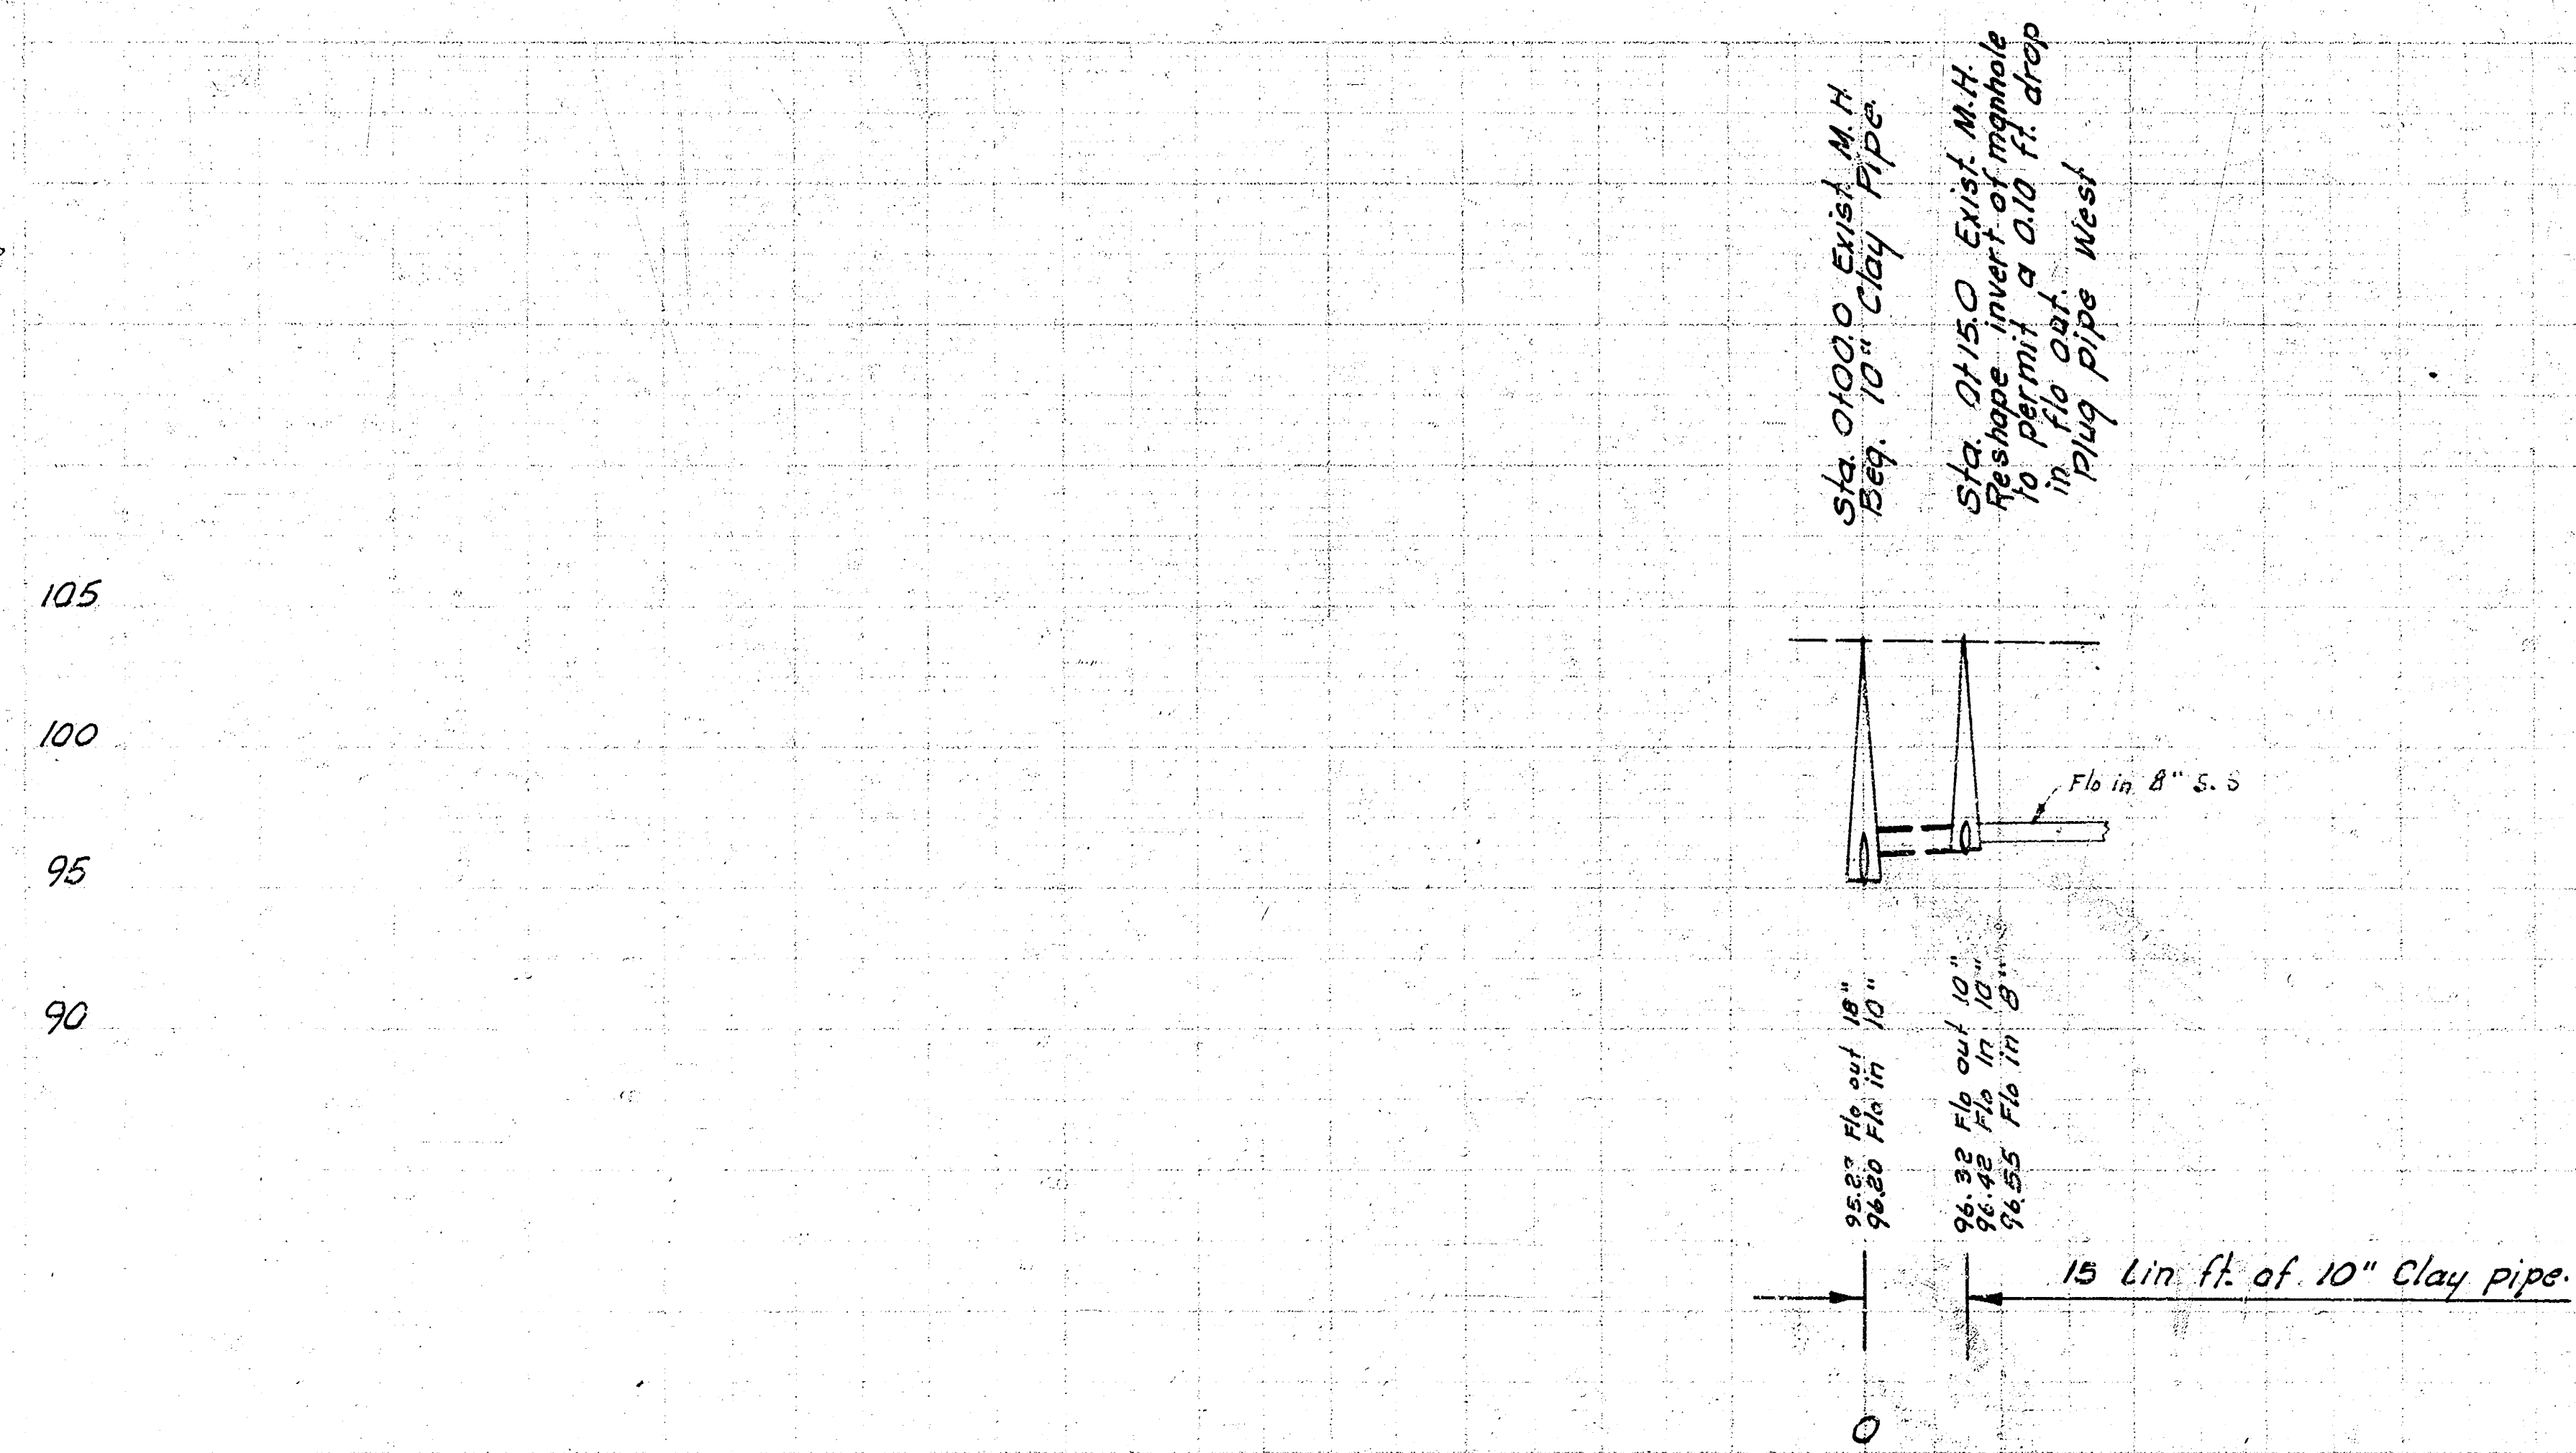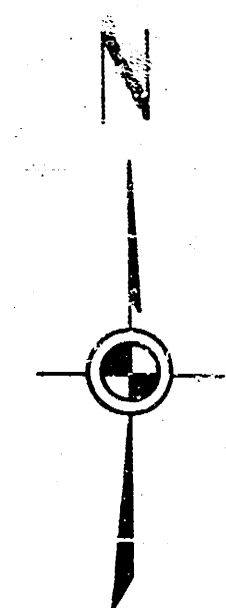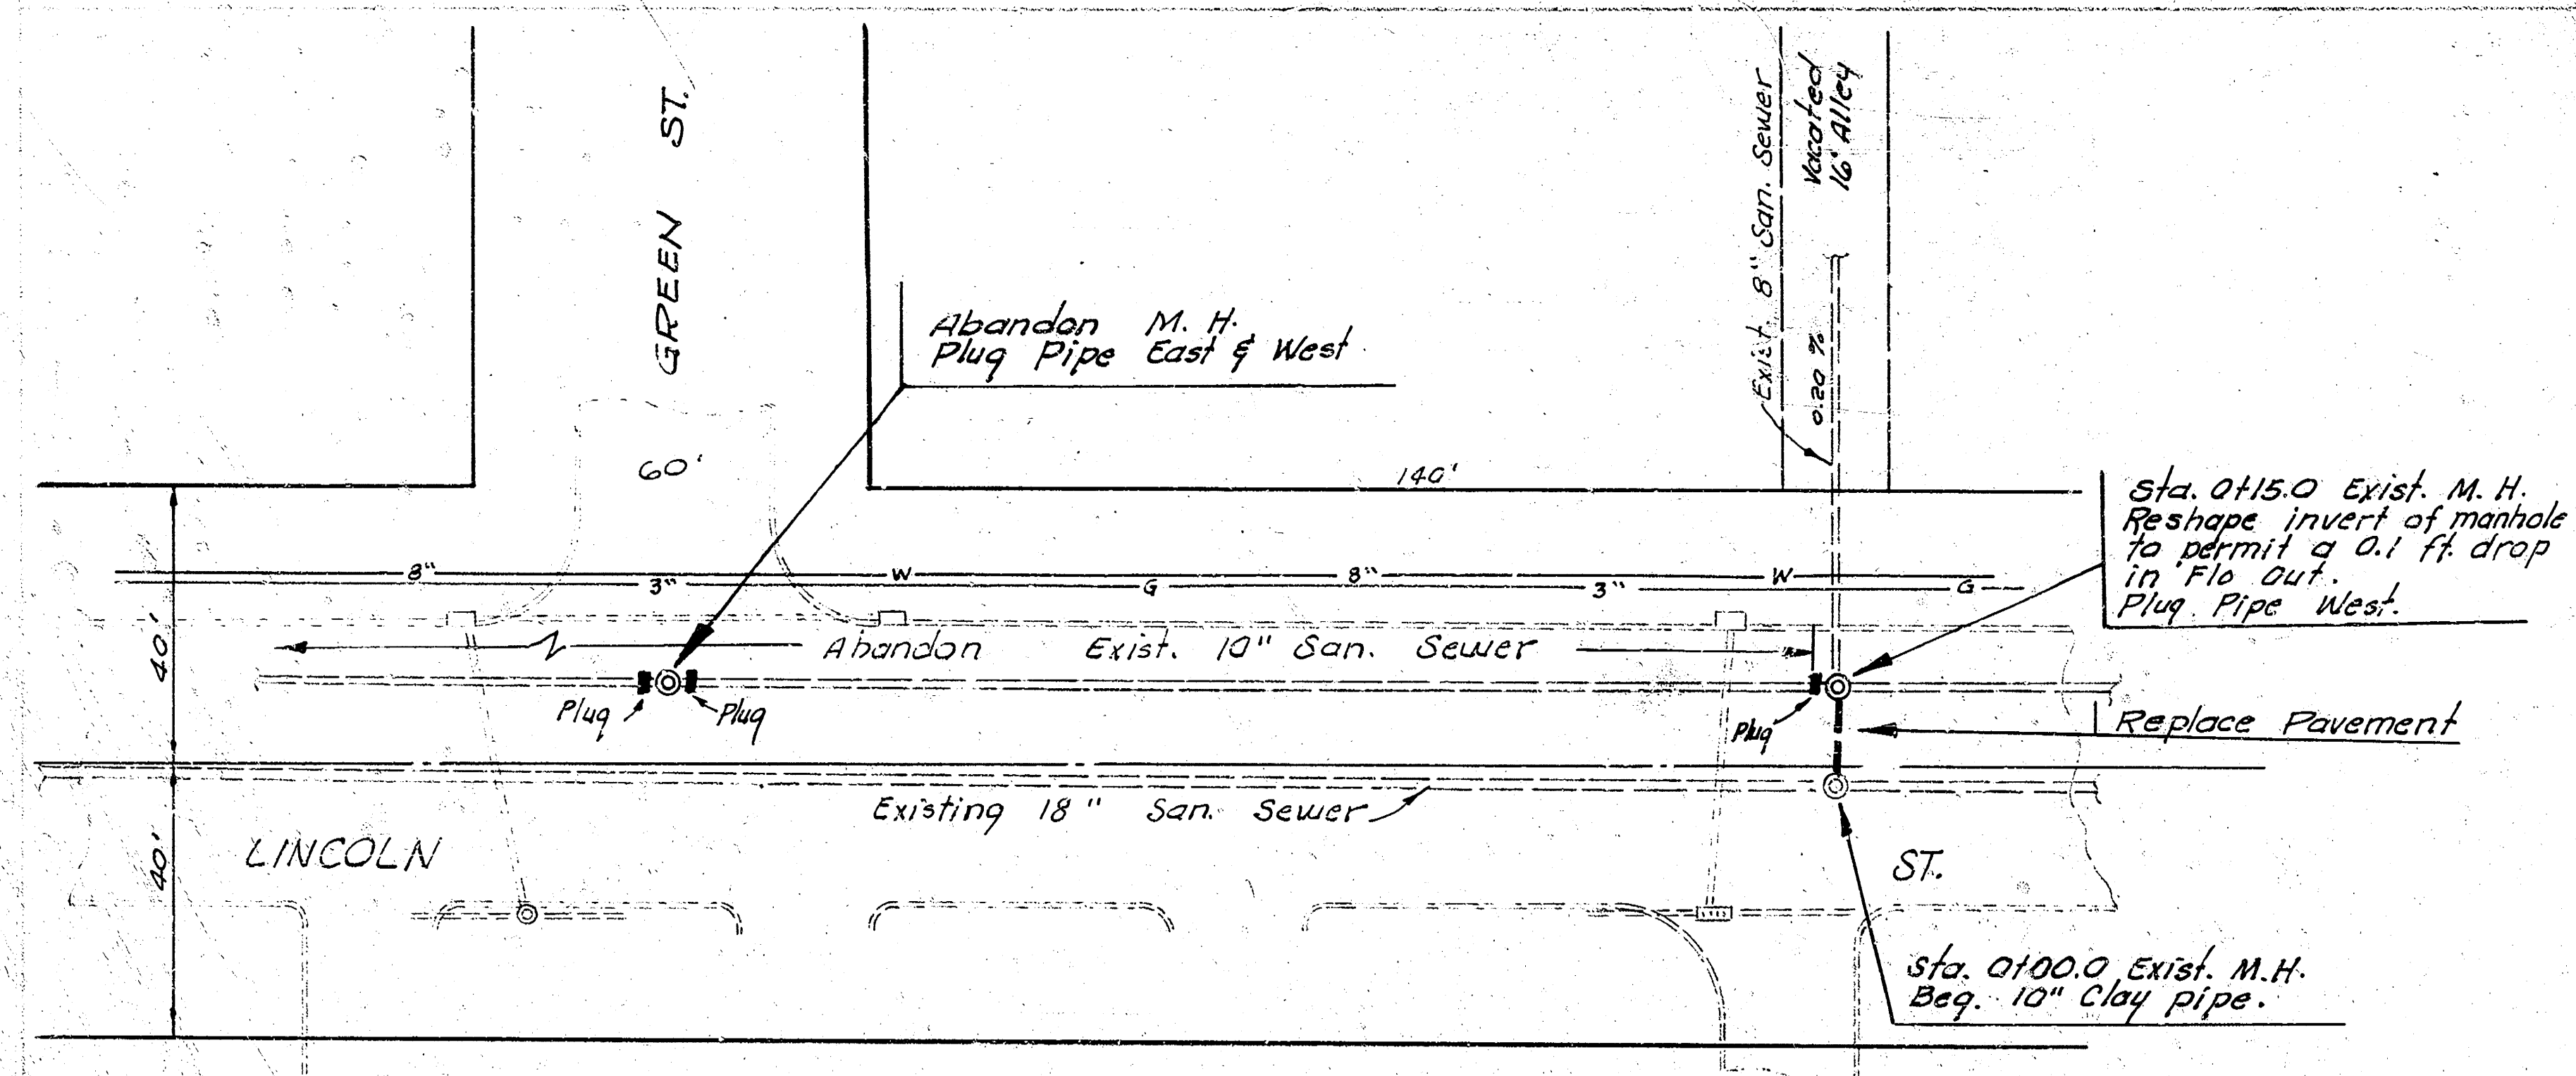

PROJECT NO. DAKD 573076

11 10 5 10