


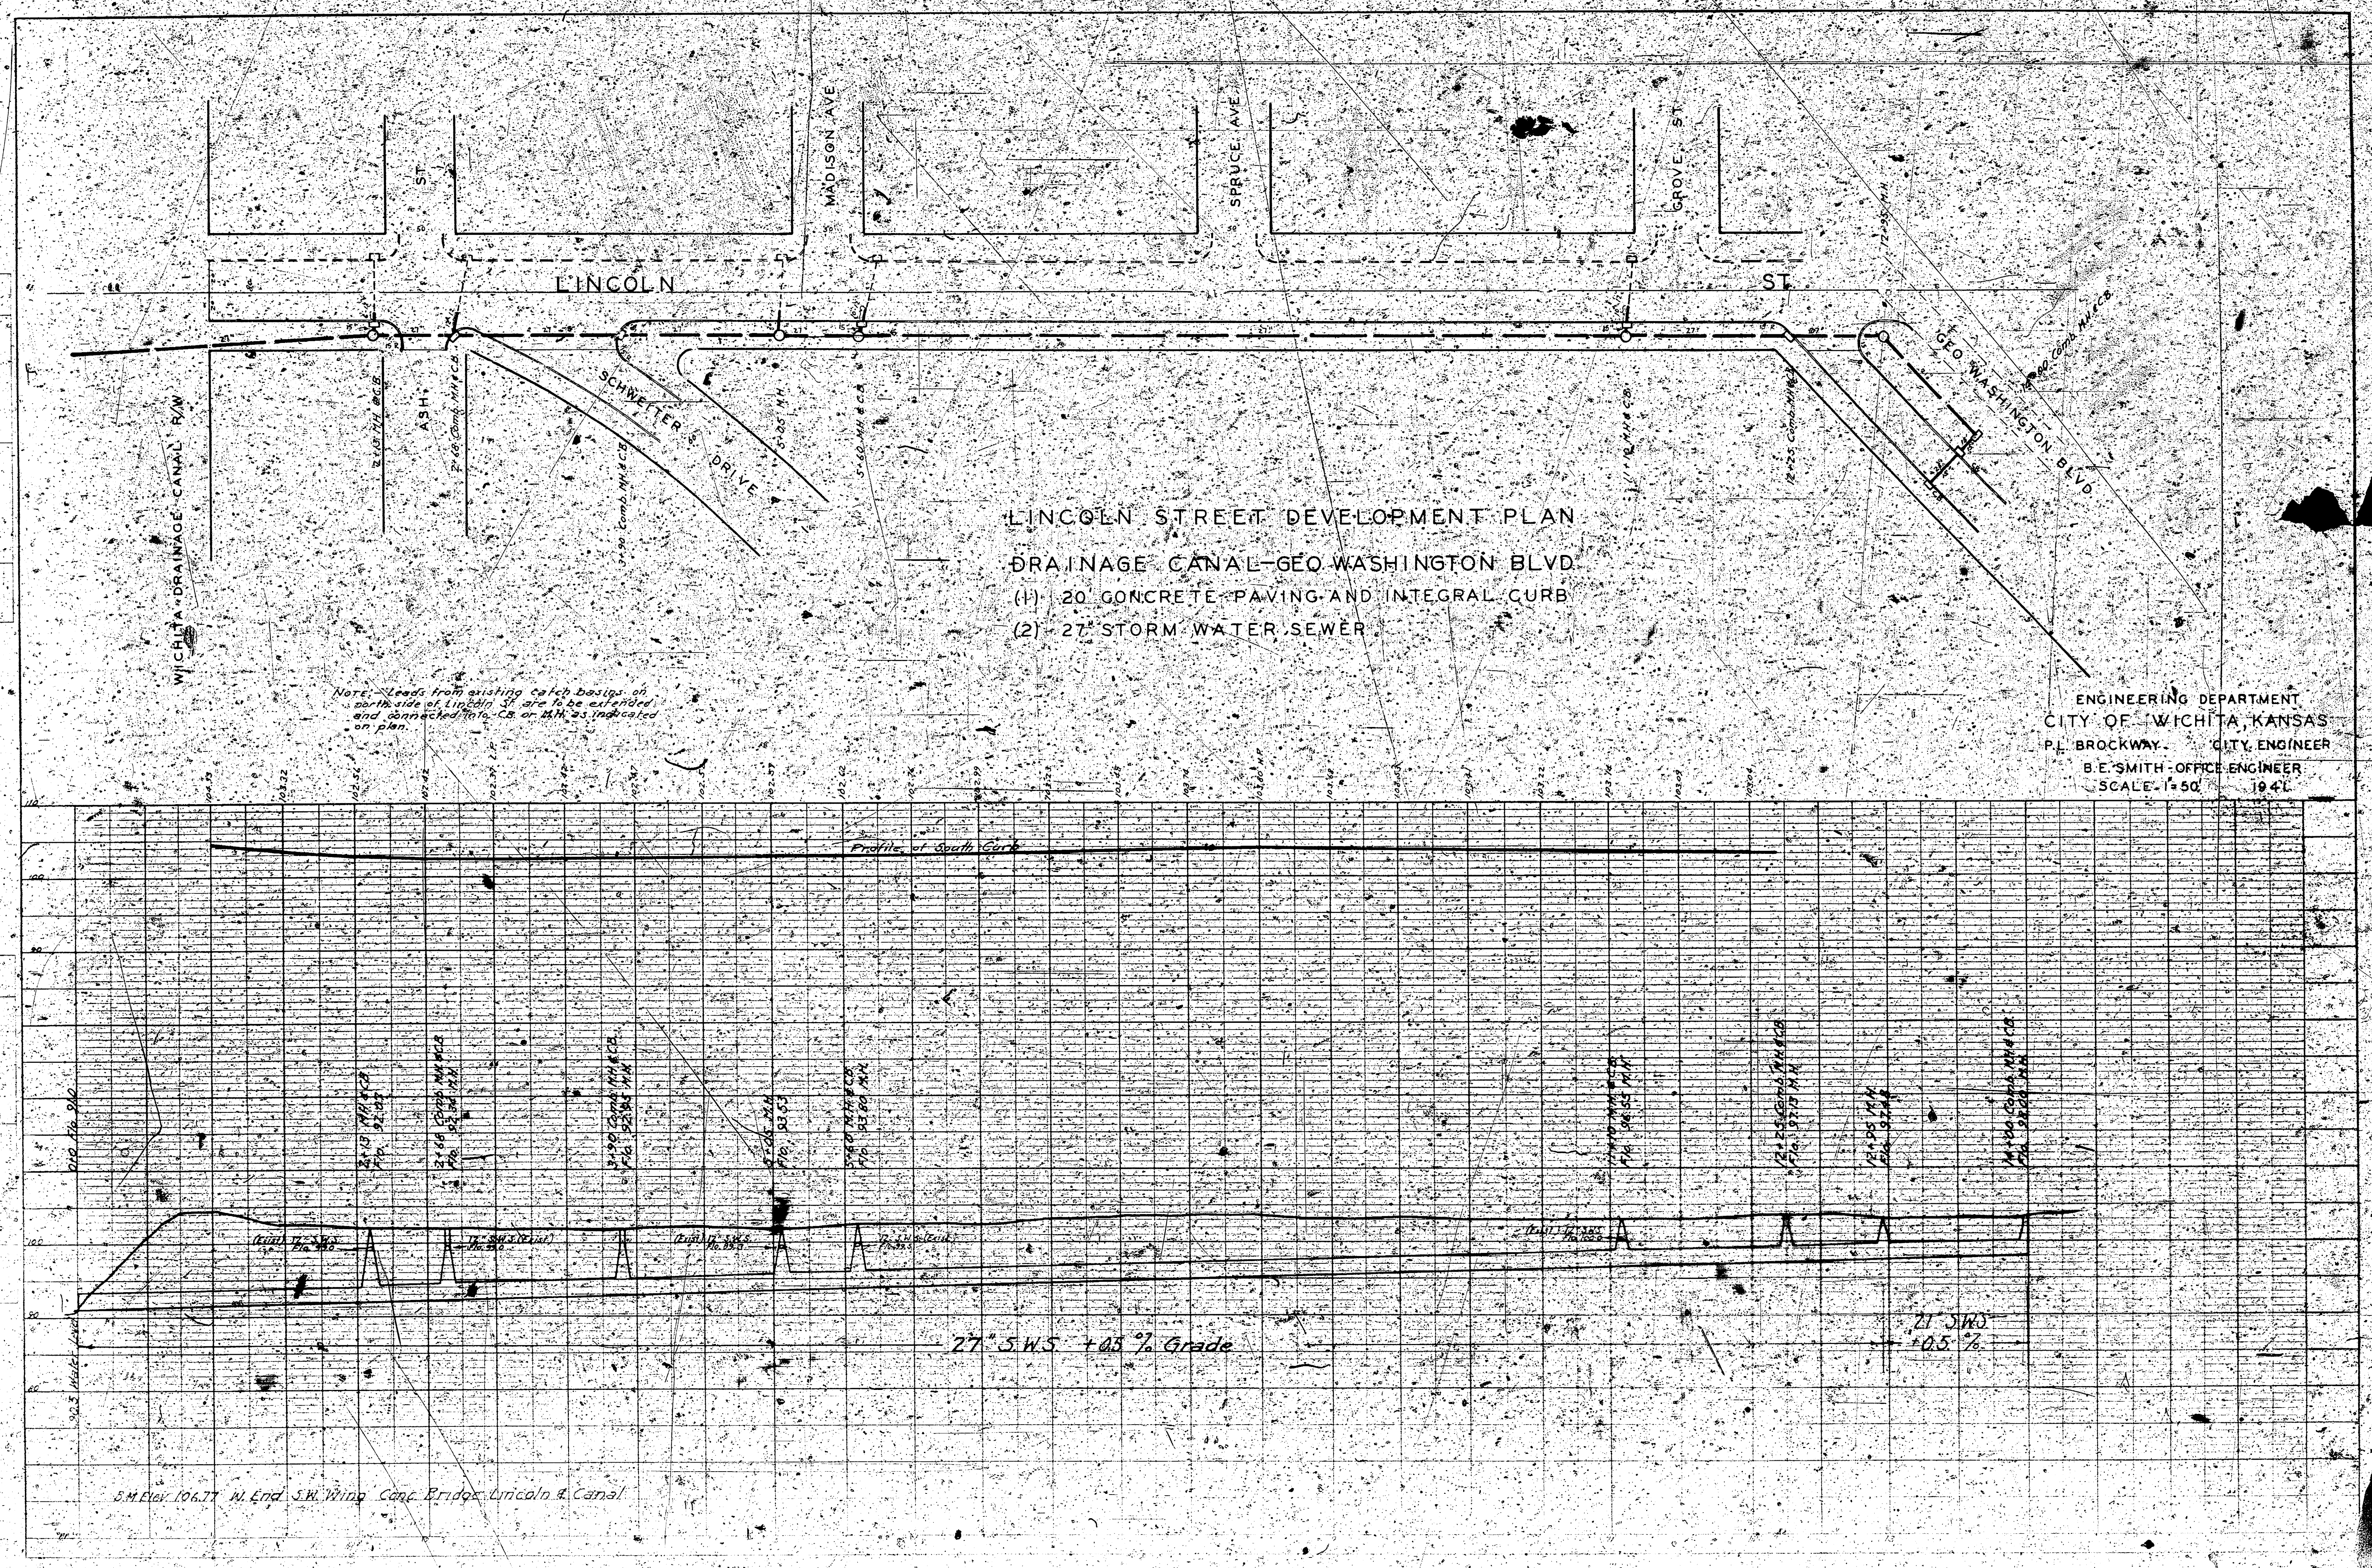

LINCOLN STREET DEVELOPMENT PLAN
DRAINAGE CANAL-Geo. WASHINGTON BLVD.
(1) 20" CONCRETE PAVING AND INTEGRAL CURB
(2) 27" STORM WATER SEWER


Note: Leads from existing catch basins on north side of Lincoln St are to be extended and connected to the 27" SWS on Madison St, indicated on plan.

ENGINEERING DEPARTMENT
CITY OF WICHITA, KANSAS
P. L. BROCKWAY, CITY ENGINEER
B. E. SMITH, OFFICE ENGINEER
SCALE: 1"=50' 1941

SM Elev. 106.77' N. End S.W. Wing Camp Bridge Lincoln & Canal

PLAN	DATE	BY	CHKD
DESIGNED	10-22-41	W. J. B.	W. J. B.
CHECKED			
APPROVED			
NOTED			
BY			
NO.			

PROFILE	DATE	BY	CHKD
DESIGNED	10-22-41	W. J. B.	W. J. B.
CHECKED			
APPROVED			
NOTED			
BY			
NO.			

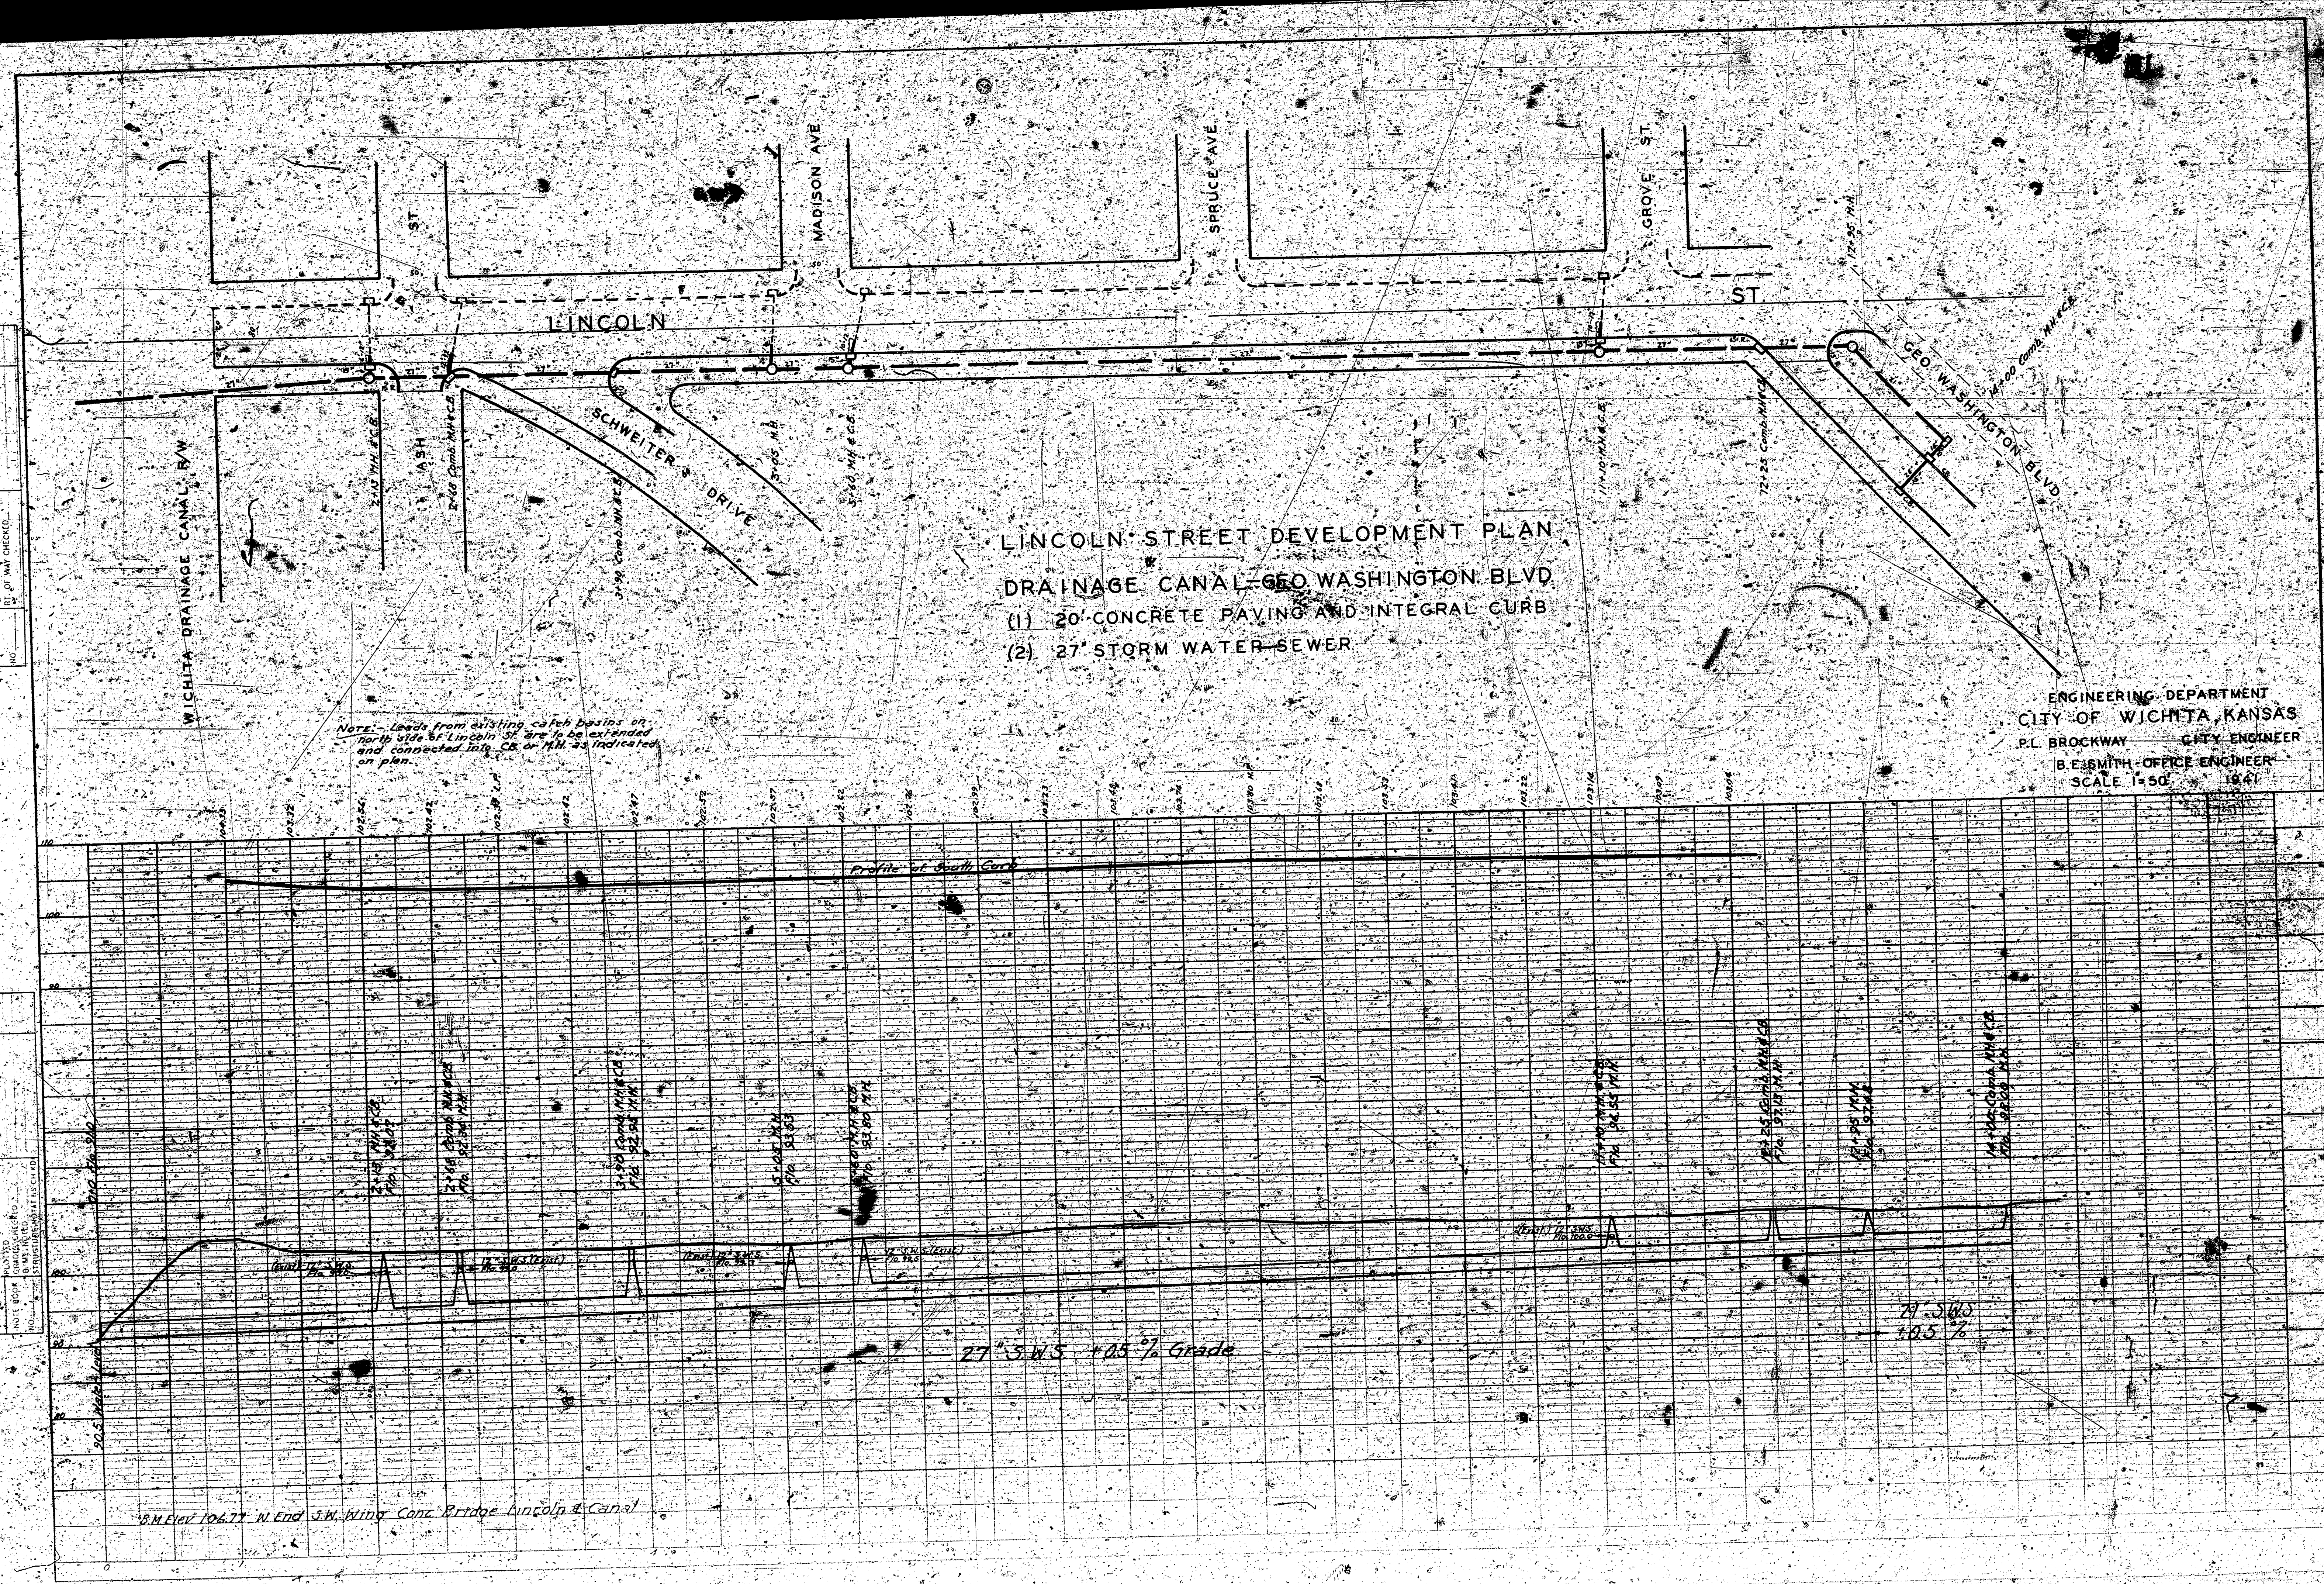

LINCOLN STREET DEVELOPMENT PLAN
DRAINAGE CANAL - GEO WASHINGTON BLVD
(1) 20' CONCRETE PAVING AND INTEGRAL CURB
(2) 27' STORM WATER SEWER

ENGINEERING DEPARTMENT
CITY OF WICHITA, KANSAS
P. L. BROCKWAY CITY ENGINEER
B. E. SMITH OFFICE ENGINEER
SCALE 1" = 50' 10' 41'