


B.M. 104.10 "I" on W edge. Pmt. Geo. Wash. Blvd. - N.L. River.
B.M. 104.20 Iron in triangle & Estelle - N.L. Lincoln

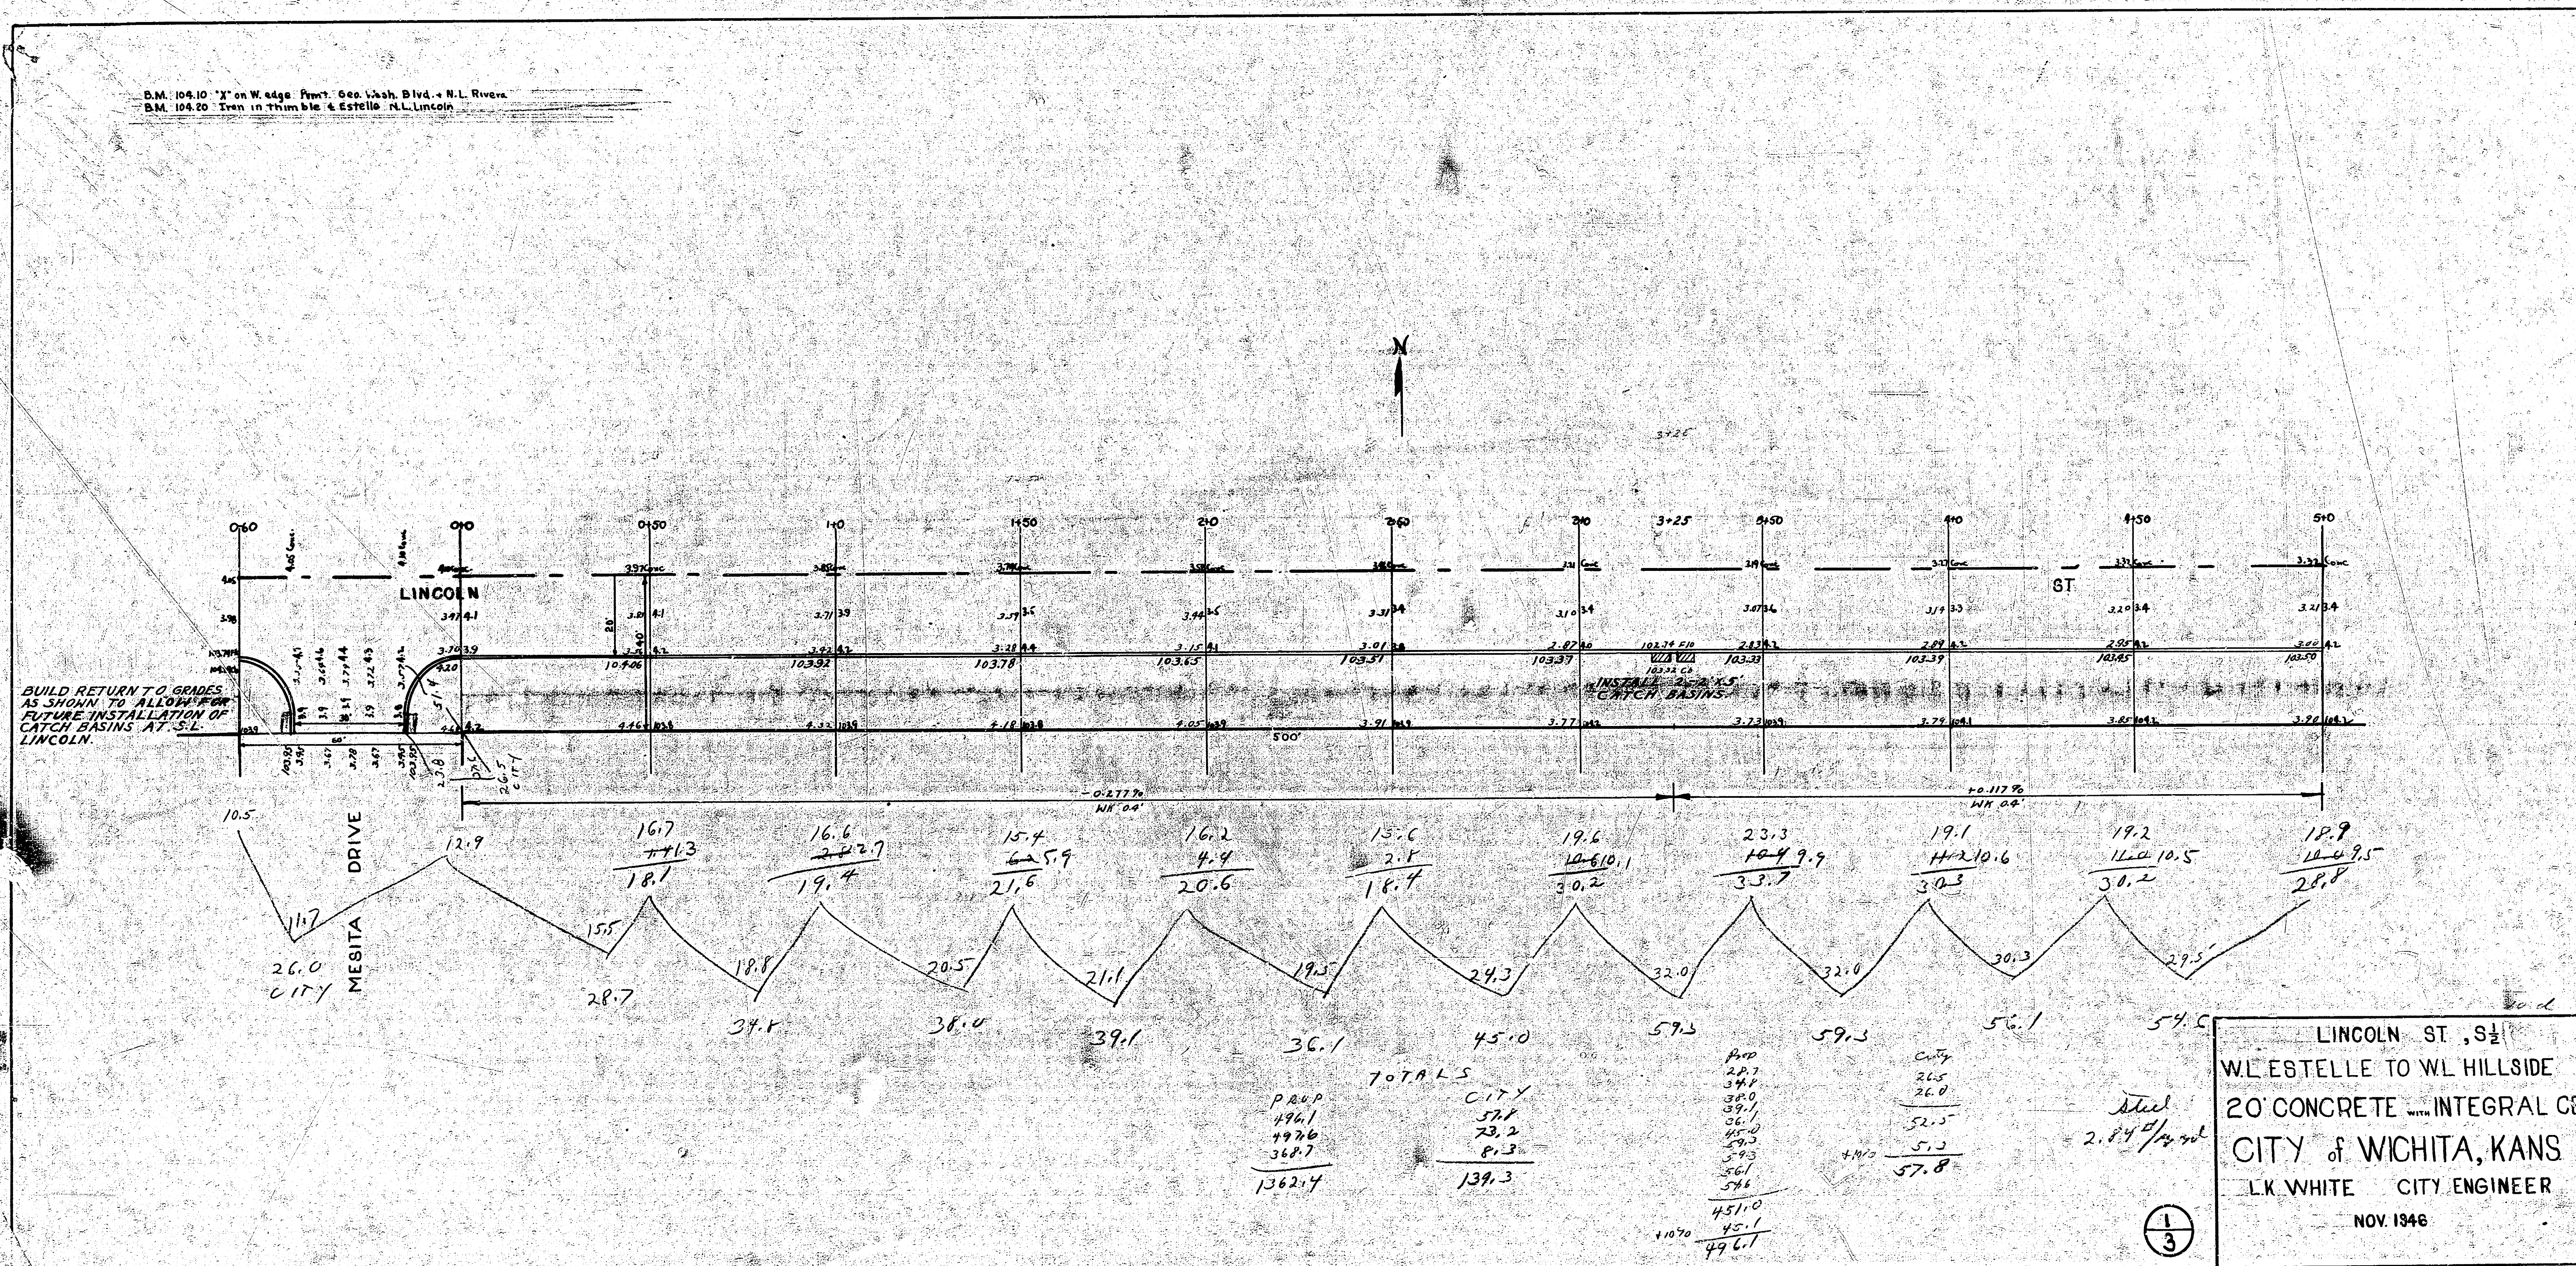

LINCOLN ST, S.E.
W. ESTELLE TO W. HILLSIDE
20' CONCRETE WITH INTEGRAL CB
CITY OF WICHITA, KANS
L.K. WHITE CITY ENGINEER
NOV. 1946

