LINCOLN

E. L. CRESTWAY TO W. L. PERSHING

PROJECT NO. C16-117
" " C16-118

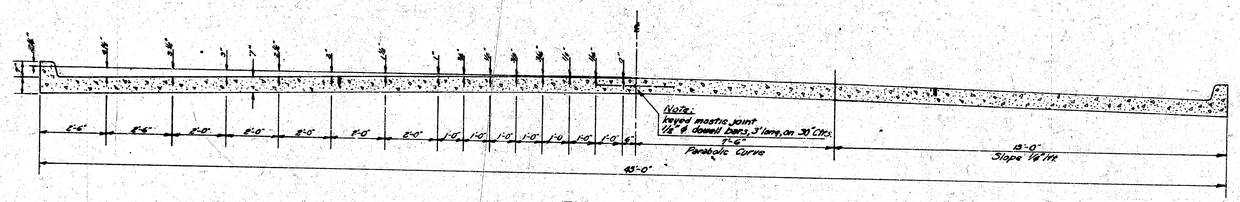

TYPICAL SECTION
NO SCALE

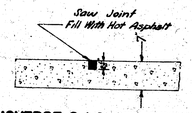

TRANSVERSE & LONGITUDINAL JOINT DETAIL
NO SCALE

NOTE -

WHERE CURBS IN THE SAME SECTION ARE AT DIFFERENT ELEVATIONS USE ELEVATION SHOWN ON PLAN FOR CONSTRUCTION JOINT.

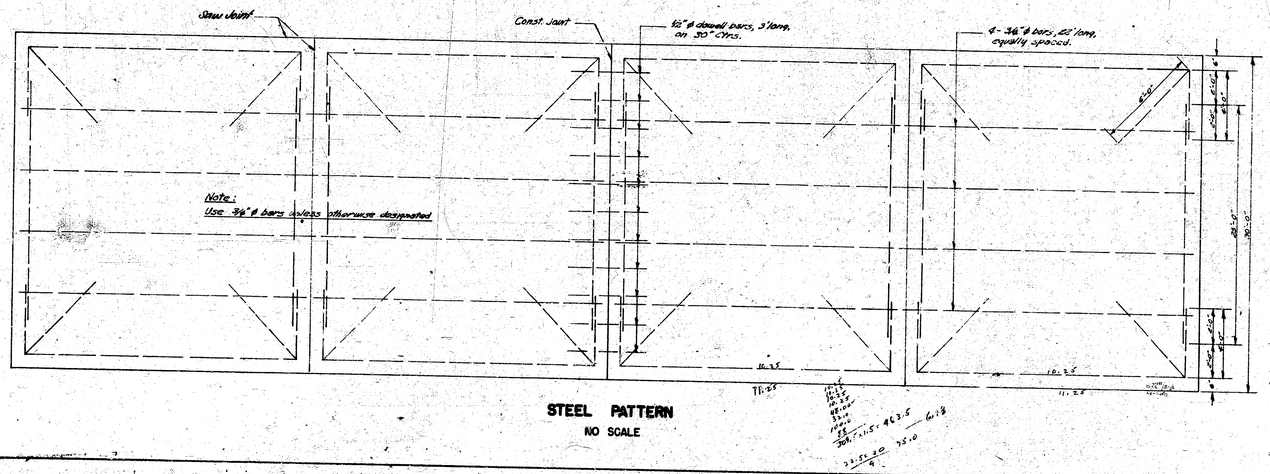

STEEL PATTERN
NO SCALE

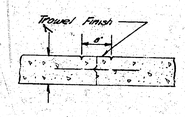

C.L. MARKER DETAIL
NO SCALE

[illegible] Grade parking back to trees.
[illegible] are not to be disturbed.

Exc.

Prop.	City	Water
330.4 c.y.	14.7	315.7
+10%	+10%	+10%
330.4 cu.yds.	82.2 cu.yds.	347.5 cu.yds.

Scale: 1" = 20'

CRESTWAY

TERRACE Dr.

PERSHING

+0.64% Wk. 0.5'

Grading Limit

20' Alley

Saw joint for 20' [illegible] and existing joint

Saw joint & remove

match existing

Saw off 30' curb & pave as shown

+0.827% Wk. 0.3'

+0.325%

P.C. 5+75 P.I. 162.00 50' V.C. P.T.

Remove asph. mat back 10' from new radius & install asph. tie-up to new pavt.

Sunt / Murry
Ent. / Lowe
Checked

Bk 149 V

B. E. SMITH LICENSED 435 KANSAS PROFESSIONAL ENGINEER

N. H. ERICKSON LICENSED 531 KANSAS PROFESSIONAL ENGINEER

2/4

LINCOLN

E.L. CRESTWAY TO W.L. PERSHING

30' CONC. & CB. - WIDEN TO 44', 7" CONC.

CITY OF WICHITA, KANSAS

B. E. SMITH - CITY ENGINEER

AUGUST, 1956 PROJ. No. C16-117, C16-118