

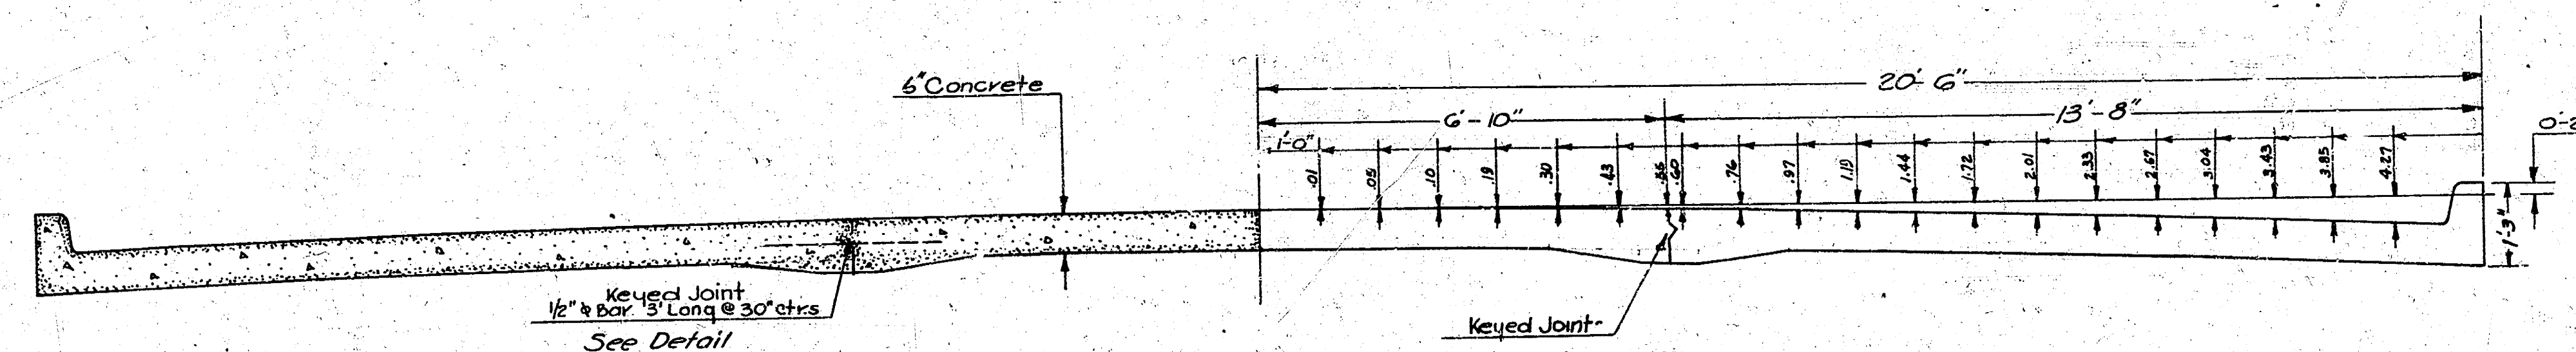



LINCOLN ST. E.L. CASA LOMA to E.L. CHRISTINE

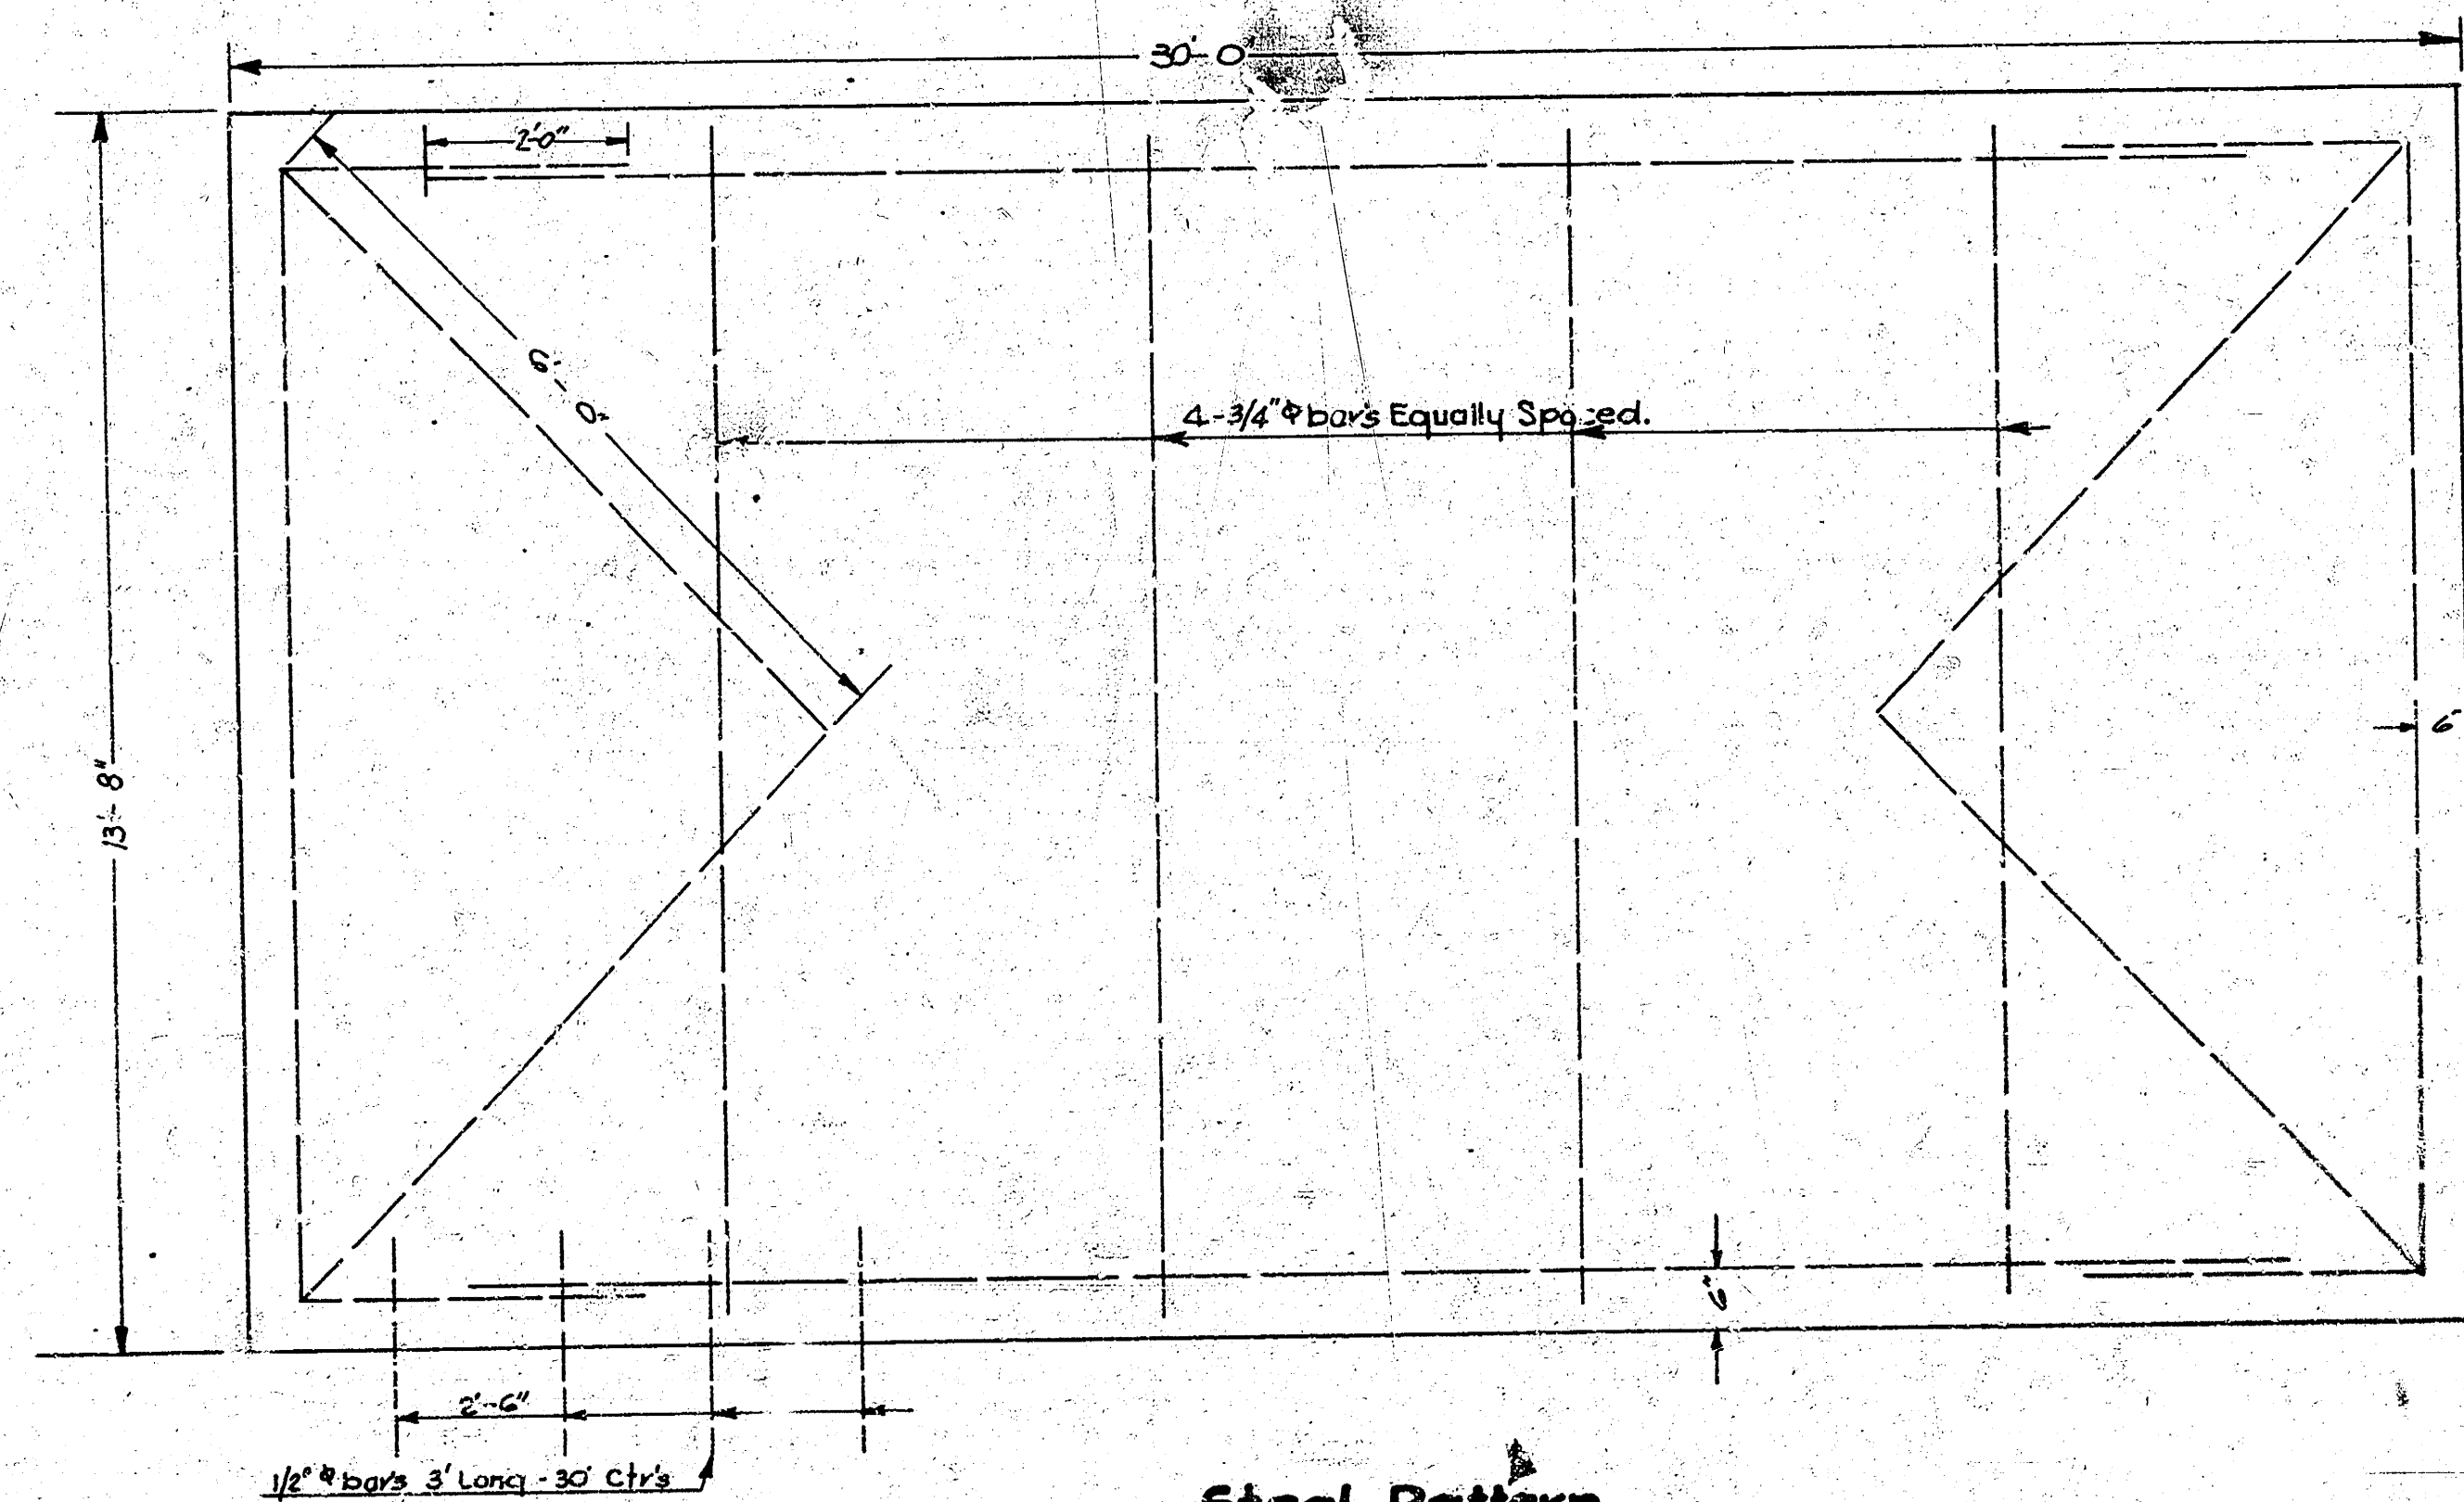

Typical Section
Scale: 1/2" = 1'-0"

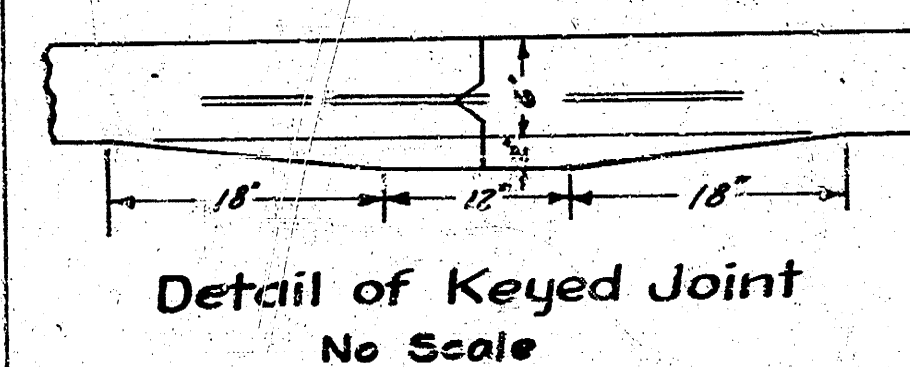

Steel Pattern
No Scale

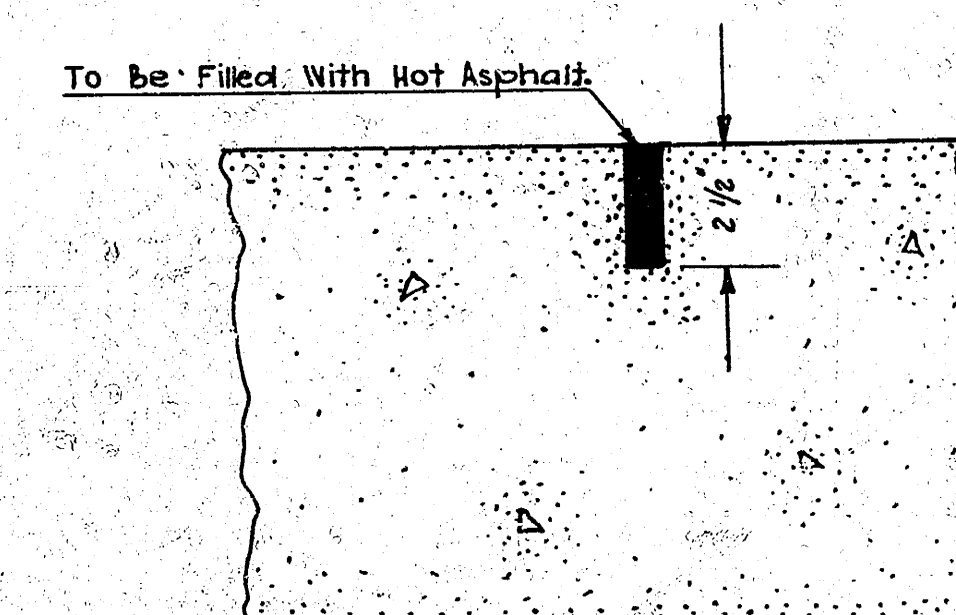

Detail of Contraction Joints
No Scale


Detail of 4' Concrete Pavement
Jan. 1950

Book - 715-4 Page 3-4

B.M. 163.83 N.E. Cor. Porch 22nd Ho. N. of Lincoln & W. Casa Loma

B.M. 150.11 N.W. cor. Porch Ho. S.E. Co-Christine & Lincoln

NOTE: Figures for setting crown grade of pit are in ink. Figures for excav. in pencil.

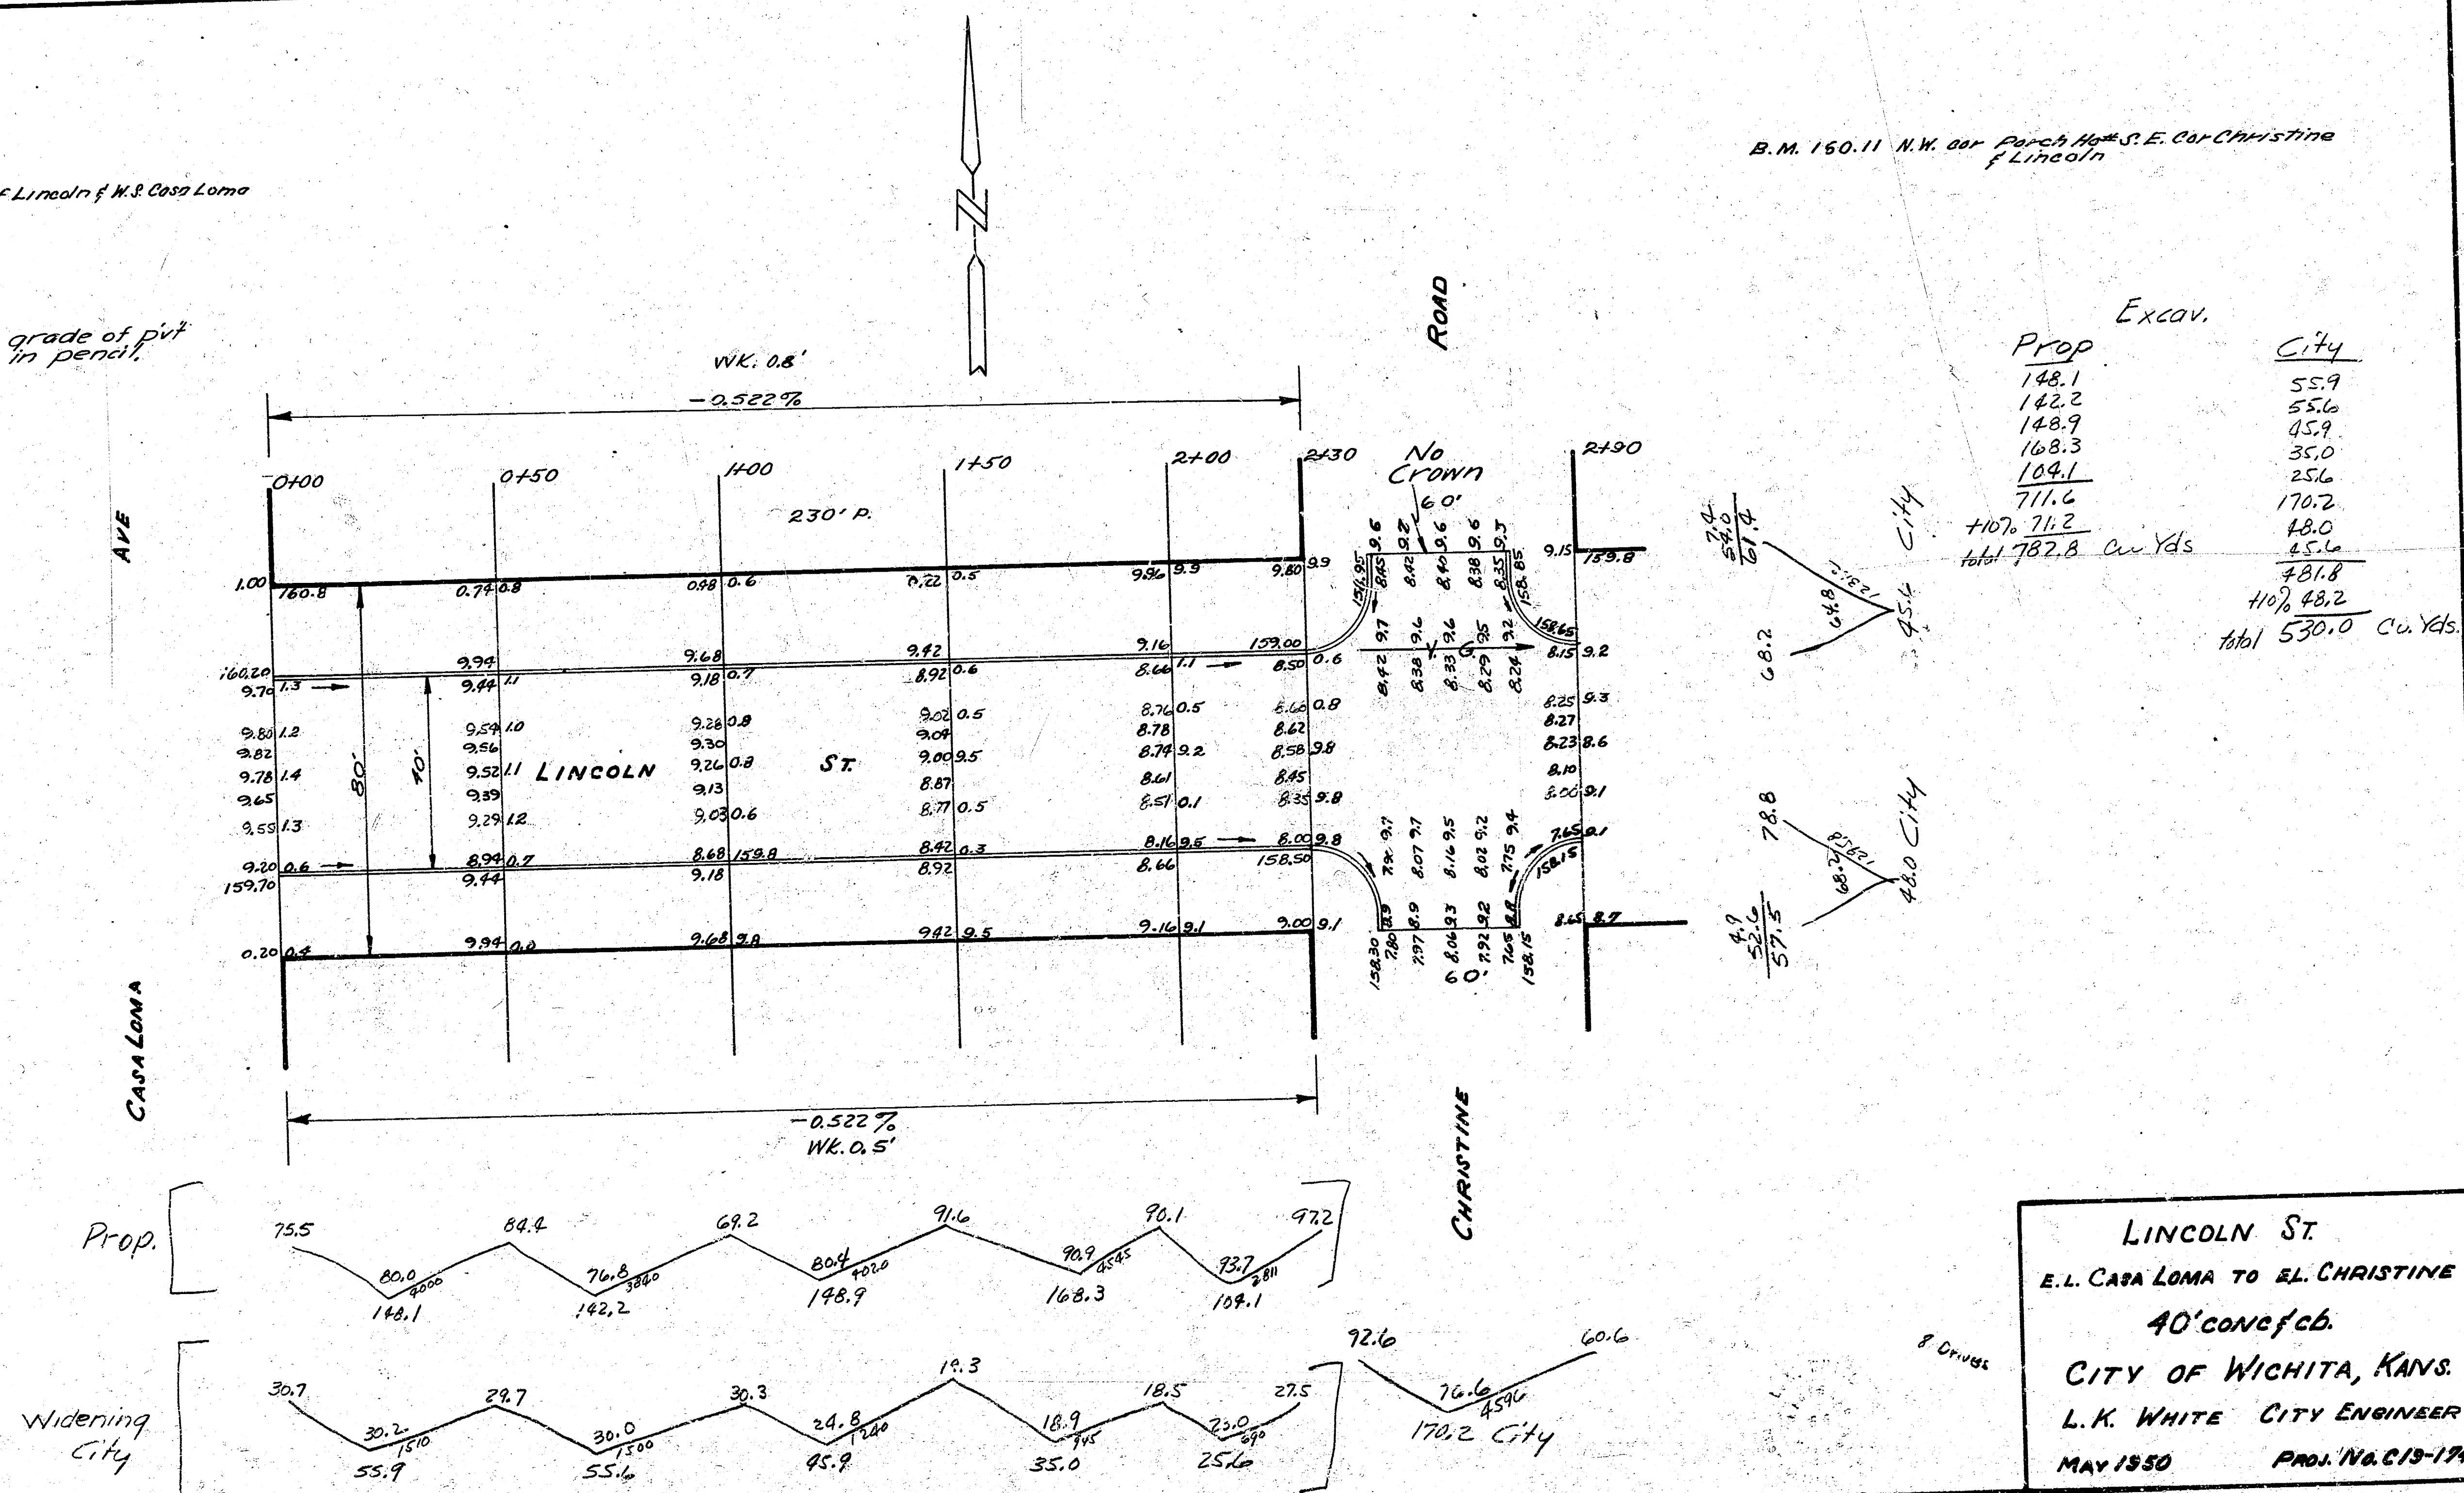

LINCOLN ST.
E.L. CASA LOMA TO S.E. CHRISTINE
40' CONVEYED
CITY OF WICHITA, KANS.
L.K. WHITE CITY ENGINEER
MAY 1950 PROJ. No. C-19-174