LINCOLN STREET
E.L. CHRISTINE TO E.L. WAVERLY

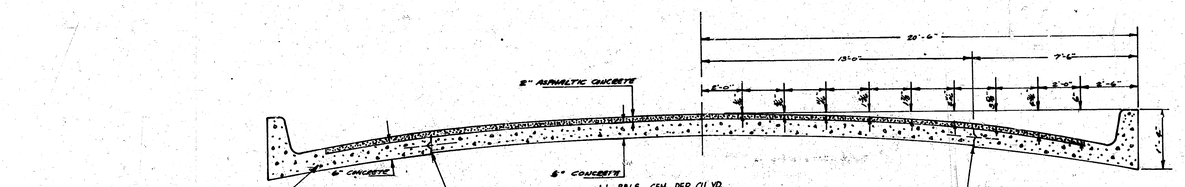

Note: 6 Sack Paving Conc. to be used in 7'-6" widening base.

TYPICAL SECTION
No Scale

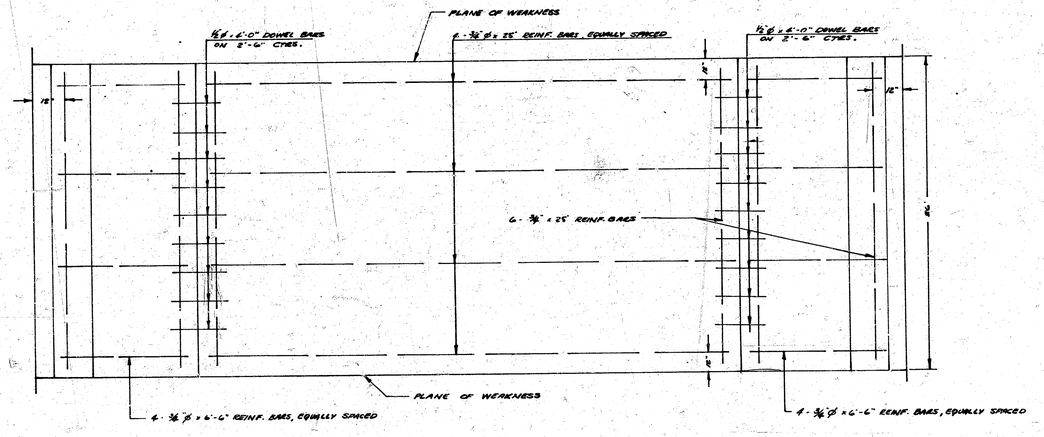

STEEL PATTERN
NO SCALE

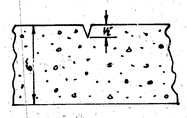

DETAIL - PLANE OF WEAKNESS
PLAIN OF WEAKNESS TO BE CUT WITH DOUBLE-EDGE GROOVER TO DEPTH AS SHOWN IN A STRAIGHT LINE FROM CURB TO CURB. E6" CTR. TO CTR.

McG 7

B.M. 160.11 N.W. Cor. Porch Ho. S.E. Cor. Christine & Lincoln
B.M. 158.36 N.W. Cor. Porch 5801 Lincoln

B.M. 160.11 N.W. Cor. Porch Ho. S.E. Cor. Christine & Lincoln
B.M. 158.36 N.W. Cor. Porch 5801 Lincoln

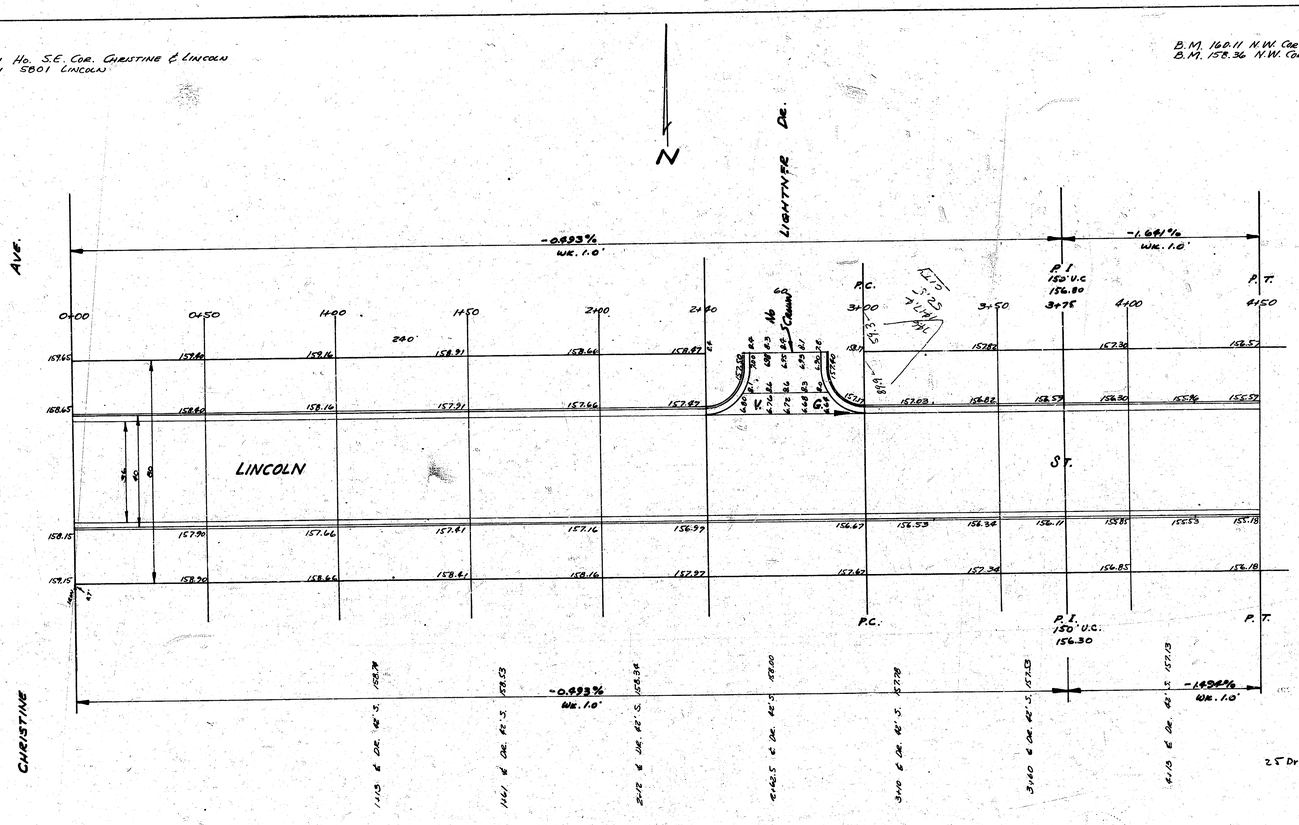

1/2

LINCOLN ST.
E.L. CHRISTINE TO E.L. WAVERLY
26.2.80 A.C. - WIDEN TO 40'
CITY OF WICHITA, KANSAS
L.K. WHITE CITY ENGINEER
AUGUST 1950 PROJ. C10-97
C10-137

B.M. 158.36 N.W. Cor. Porch 5801 Lincoln
B.M. 153.88 "M" in Mueller Fire Plug S.W. Cor. Lincoln & Waverly
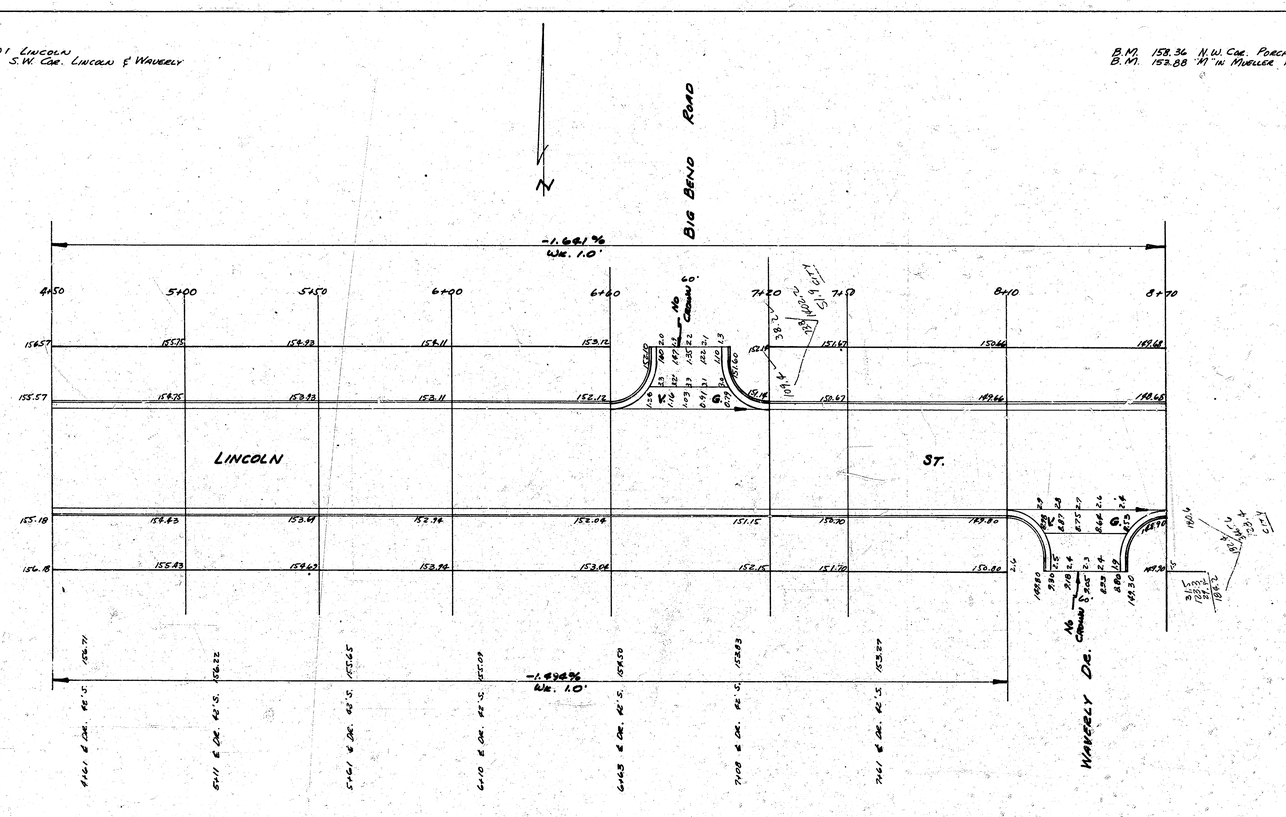
B.M. 158.36 N.W. Cor. Porch 5801 Lincoln
B.M. 153.88 "M" in Mueller Fire Plug S.W. Cor. Lincoln & Waverly