
B.M. 60# NAIL N.S. P.P. S.W. COR. 25TH & LITCHFIELD ELEV. 126.24

STA. ON ℄

N

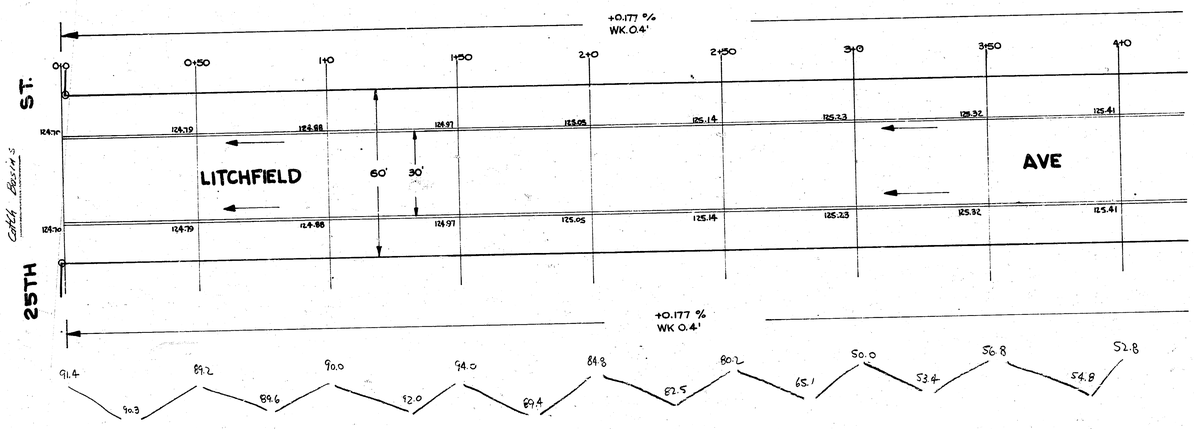

Survey Sec.
Plan
Exc
Checked

Bk. S-20
O.D.
J.J.
JT


1795.0 cu yds in
+10%
1974.5 yds.³

1/2

LITCHFIELD AVE.
N.L. 25TH TO S.L. BRADY
30' CONC. & CURB
CITY OF WICHITA, KANS.
B.E. SMITH CITY ENGINEER
FEB. 1954 PROJ. NO C13-123

B. E. SMITH
REGISTERED
436
ENGINEER

N

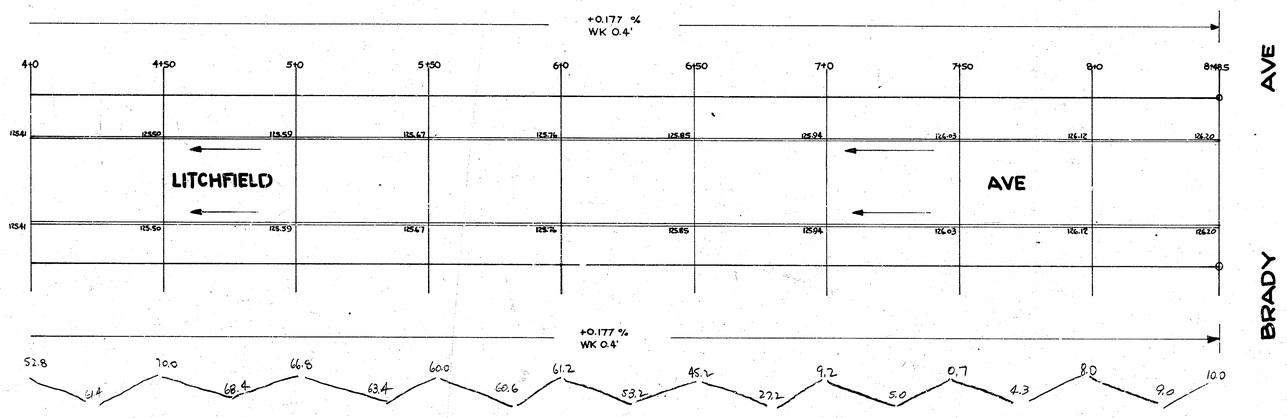

2/3

LITCHFIELD AVE.

PROJ. NO. C13-123