

N-2-30 Concrete

B.M 184.56 N in Newman C. gutter Ln. Sw. cor. Lorraine +18 St

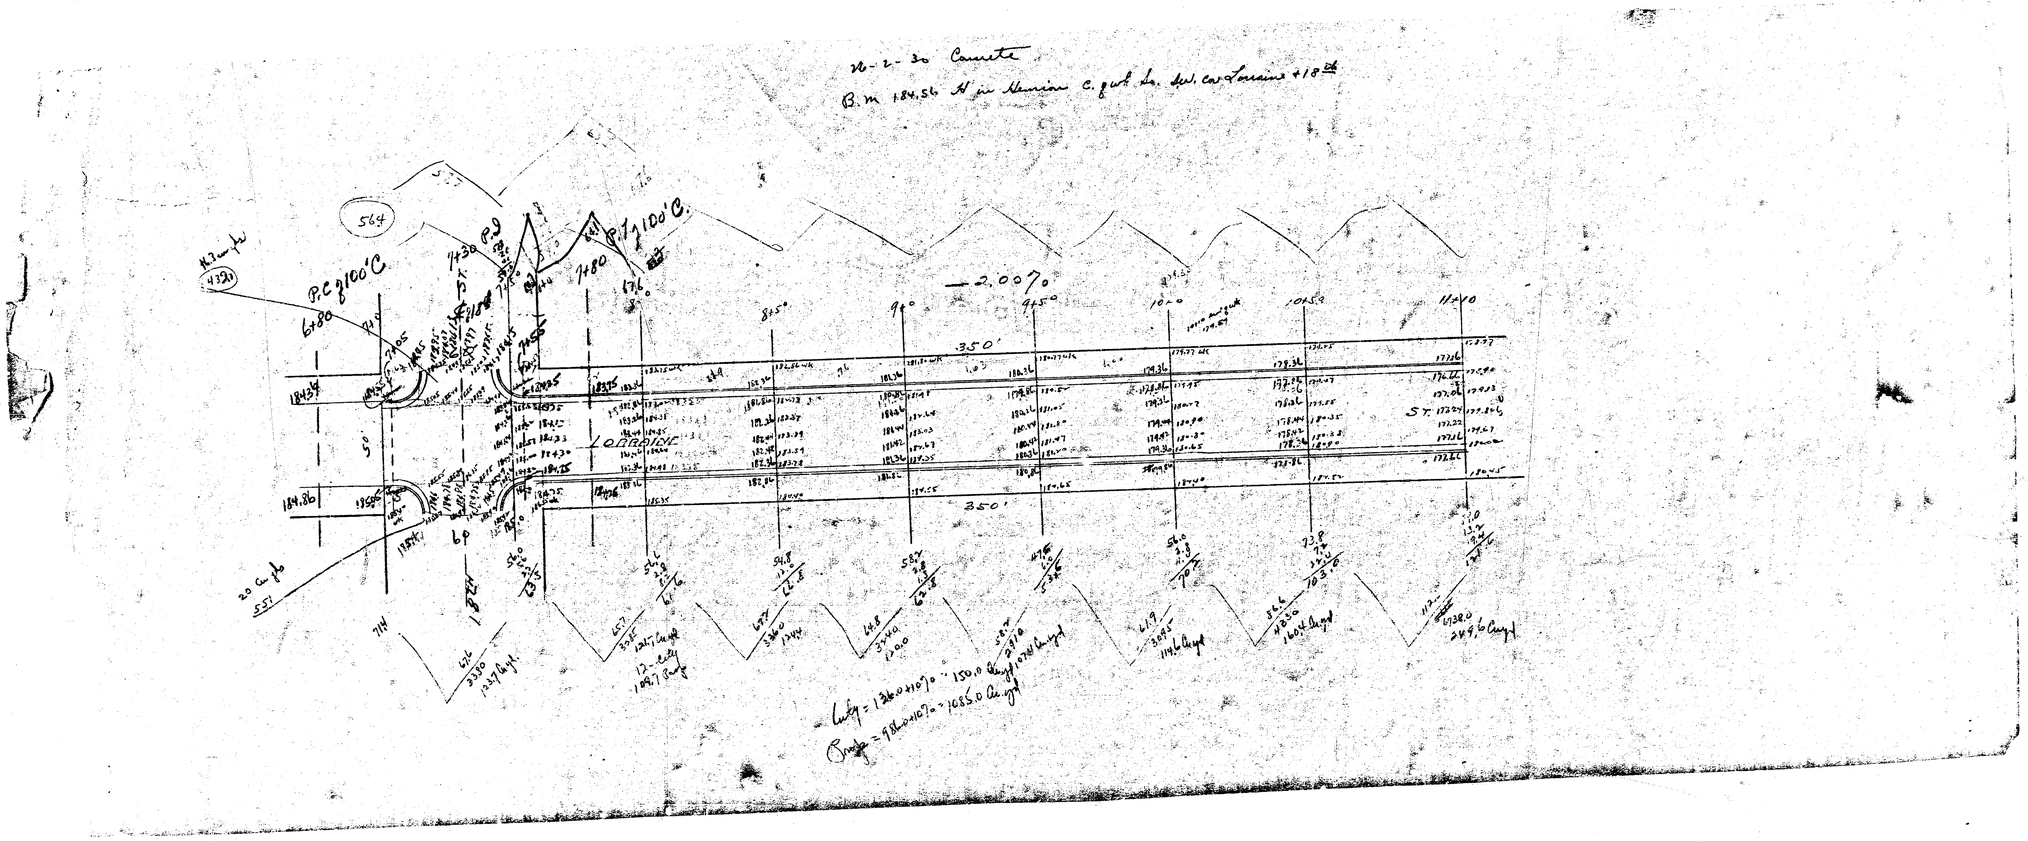

S-1

BM 177.70 Step Bench in T.P. on E.S. Hillside @ Stadium Drive
BM 182.04 Rim M.H. West of Lorraine, S.S. 18th

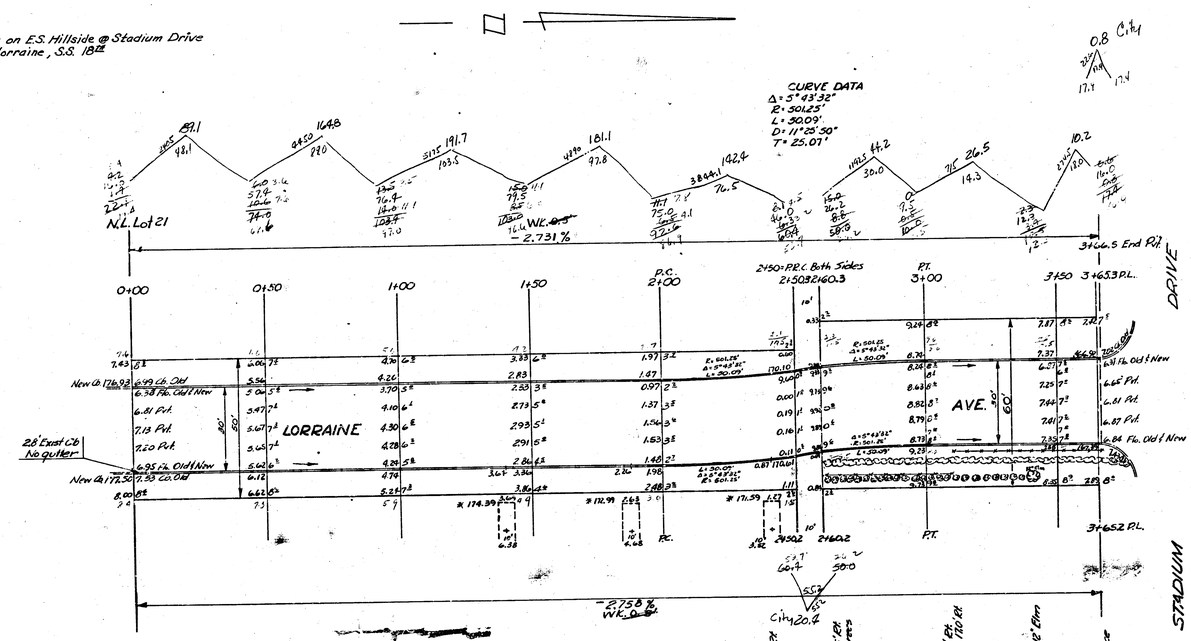

Excav.	Prop	City
	89.1	20.4
	164.8	0.8
	191.7	21.2
	181.1	
	142.4	
	64.2	
	26.2	
	10.2	
	847.7	
+10%	85.0	+10% 2.1
Total	934.7 Cu. Yds.	Total 23.3 Cu. Yds.

14 Drs

L. K. WHITE REGISTERED 55 KANSAS PROFESSIONAL ENGINEER

LORRAINE AVENUE
N.L. Lot 21 Blk 4 Oak Ten Add - SL Stadium
30' Conc. & Cb.
City of Wichita Kansas
L.K. White City Engr.
April, 1951 Proj No C11-12

26-2-30 Cont.

B.M. 165.74 W. in W. kerb of gutter to S.E. of Traverse +17.52

LORRAINE

Lot 1 80.77% = 88.0 Comp.

Property 108.94 = 100% = 188.7.0 Comp.