B.M. 102.20 N.E. Corner Conc. Porch (E. Side of house) House #1501 Lotus

NOTE: Property lines are not parallel. ℄ of pavement to be constructed 30' south & parallel to north property line.

B.M. 104.33 S.E. Corner Conc. Porch House #1328 Lotus

N

Scale: 1" = 20'

AVENUE

ELIZABETH

LOTUS

0+00.9 0+50 1+00 1+50 2+00 2+50 3+00 3+50 4+00 4+50 5+00 5+50

+0.146 ℄

+0.160 ℄

MATCH

DO NOT MATCH

Gate

Window 100.41

PROPERTY

	EXC.	COMP. FILL
	1866 Cu Yds.	4 Cu Yds.
+10%	187 " "	
Totals	2053 Cu Yds.	4 Cu Yds.

CITY

	EXCAVATION
	99 Cu Yds.
	10 " "
	109 Cu Yds.

LOTUS STREET

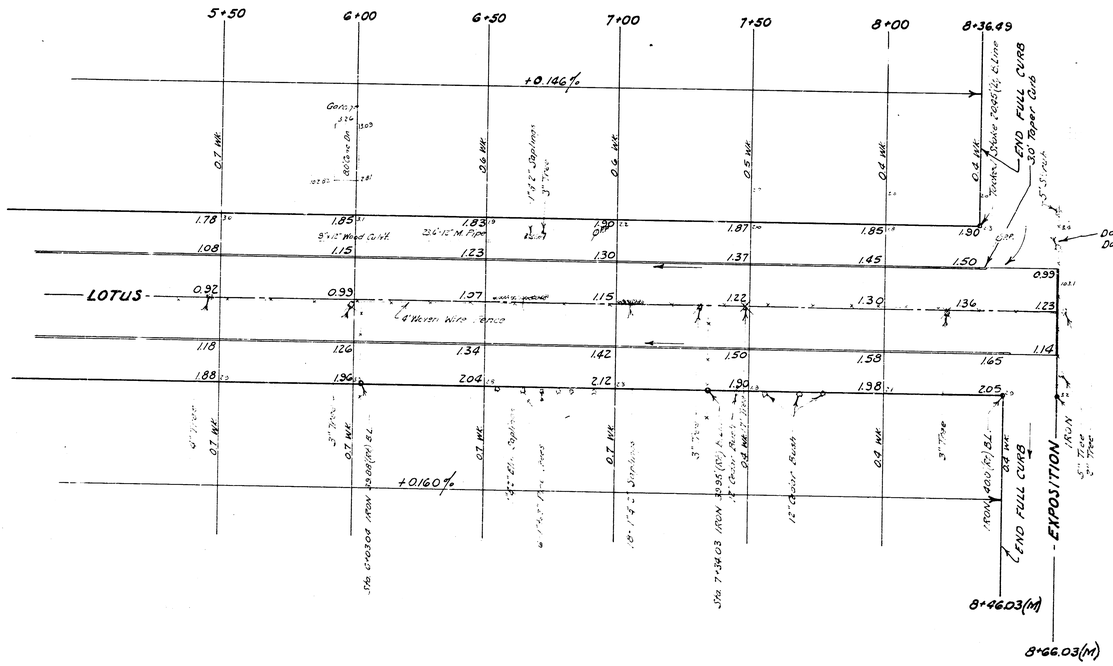
FROM E.L. ELIZABETH AVE.
TO E.L. EXPOSITION AVENUE

30'-6" Conc. & Int. Curb

B.E. SMITH CITY ENGINEER
CITY OF WICHITA, KANSAS
Date: June 15 '59

Proj. No. C17-58

1/3


5+50
6+00
6+50
7+00
7+50
8+00
8+36.69
+0.146%
0.7 Wtr.
0.6 Wtr.
0.5 Wtr.
0.4 Wtr.
Jones / Stone 7005 (½) C.I.Line
END FULL CURB
30 Taper Curb
Do Not Remove or Damage Fence.
Garage
Brick Shed On
1.78
1.85
1.83
1.90
1.87
1.85
1.90
1.08
1.15
1.23
1.30
1.37
1.45
1.50
0.93
LOTUS
0.92
0.99
1.07
1.15
1.22
1.30
1.36
1.23
4" Wood C.W.H.
24"-12" M. Pipe
4" Woven Wire Fence
1.18
1.26
1.34
1.42
1.50
1.58
1.65
1.14
1.88
1.96
2.04
2.12
1.90
1.98
2.05
+0.160%
Sta 6+30.04 IRON 28.68(RP) EL
Sta 7+34.03 IRON 30.95(RP) EL
IRON 400(RP) EL
END FULL CURB
EXPOSITION
8+46.03(M)
8+66.03(M)

C 17-58

2/3