
B.M. 164.23 "M" in Mueller Fire Plug, S.W. Cor. Waverly & Orme
B.M. 167.26 "M" in Mueller Fire Plug, N.W. Cor. Lightner & Orme

Chaining N. on W.P.L.

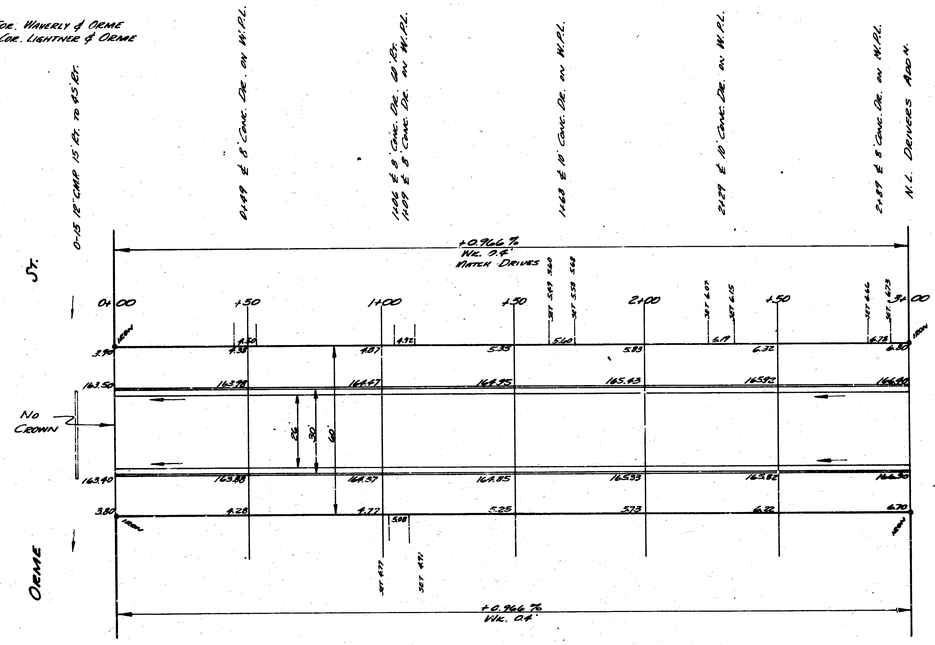


N

E I C

| Prop. | City |
|---|---|
| 628.3 | 0 |
| +10% | |
| 703.1 cu. yds. | |

Surv'd 2-3-
Plan 2-2-
Lay'd 4-4-
Checked 5-5-

Bk 427

B. E. SMITH LICENSED KANSAS PROFESSIONAL ENGINEER 435

1/2

LEXINGTON RD.
N.L. ORME TO N.L. DRIVERS ADD.
26-2-30 A.C.
CITY OF WICHITA, KANSAS
B.E. SMITH · CITY ENGINEER
AUGUST, 1953 PROJ. C13-100