Survey J. Glantz Bk. 1166:13
Plan D. Cramer
Ck.
Checked

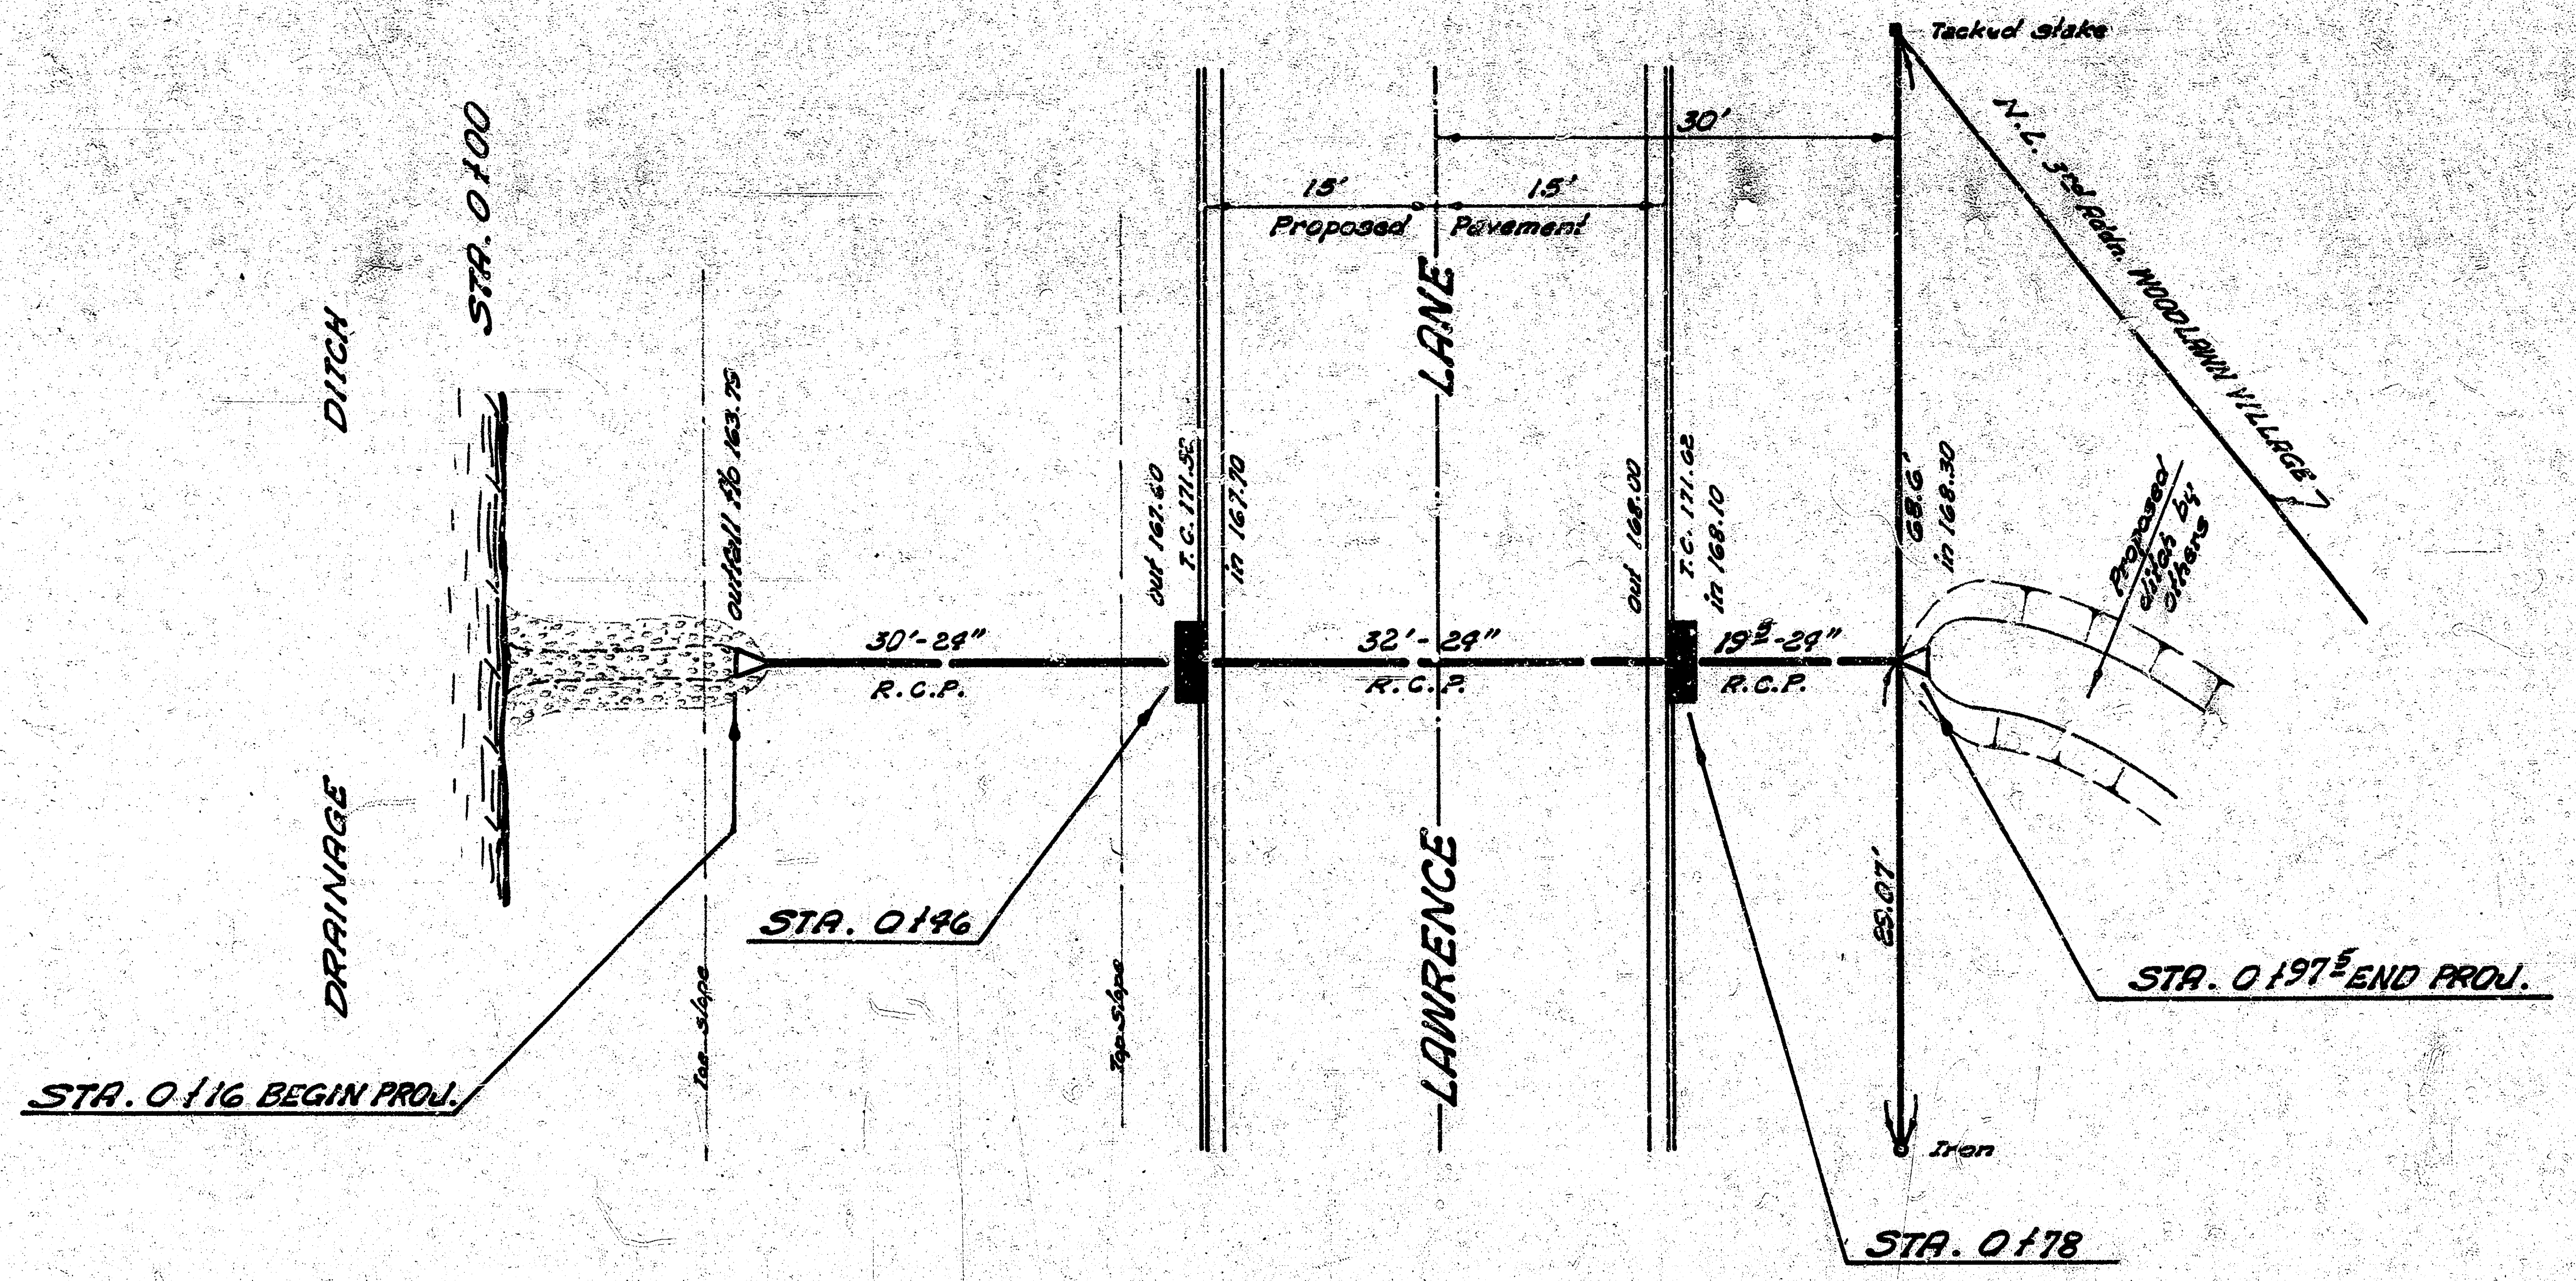
DITCH
DRAINAGE
STA. 0+00
outfall flo 163.75
Toe Slope
30'-24"
R.C.P.
STA. 0+16 BEGIN PROJ.
STA. 0+46
out 167.60
T.C. 171.52
in 167.70
15'
15'
Proposed Pavement
30'
LANE
LAWRENCE
32'-24"
R.C.P.
out 168.00
T.C. 171.62
in 168.10
19½-24"
R.C.P.
STA. 0+78
Tacked stake
N.L. 3rd Addn. WOODLAWN VILLAGE
68.6'
in 168.30
85.07'
Iron
Proposed ditch by others
STA. 0+97½ END PROJ.

NOTE TO CONTRACTOR
#1- Mechanically compact backfill between Sta. 0+16 & 0+78
#2 - Flared end sections to be bid as lin ft. of pipe

PLAN SCALE 1" = 10'
PROFILE SCALE 1" = 10' HOR.
1" = 4' VERT.

B.M. 171.73 R.R. SPIKE W. S. P. POLE ON E. SIDE LAWRENCE LN. @ N.L. WOODLAWN VILLAGE 3RD ADDN.

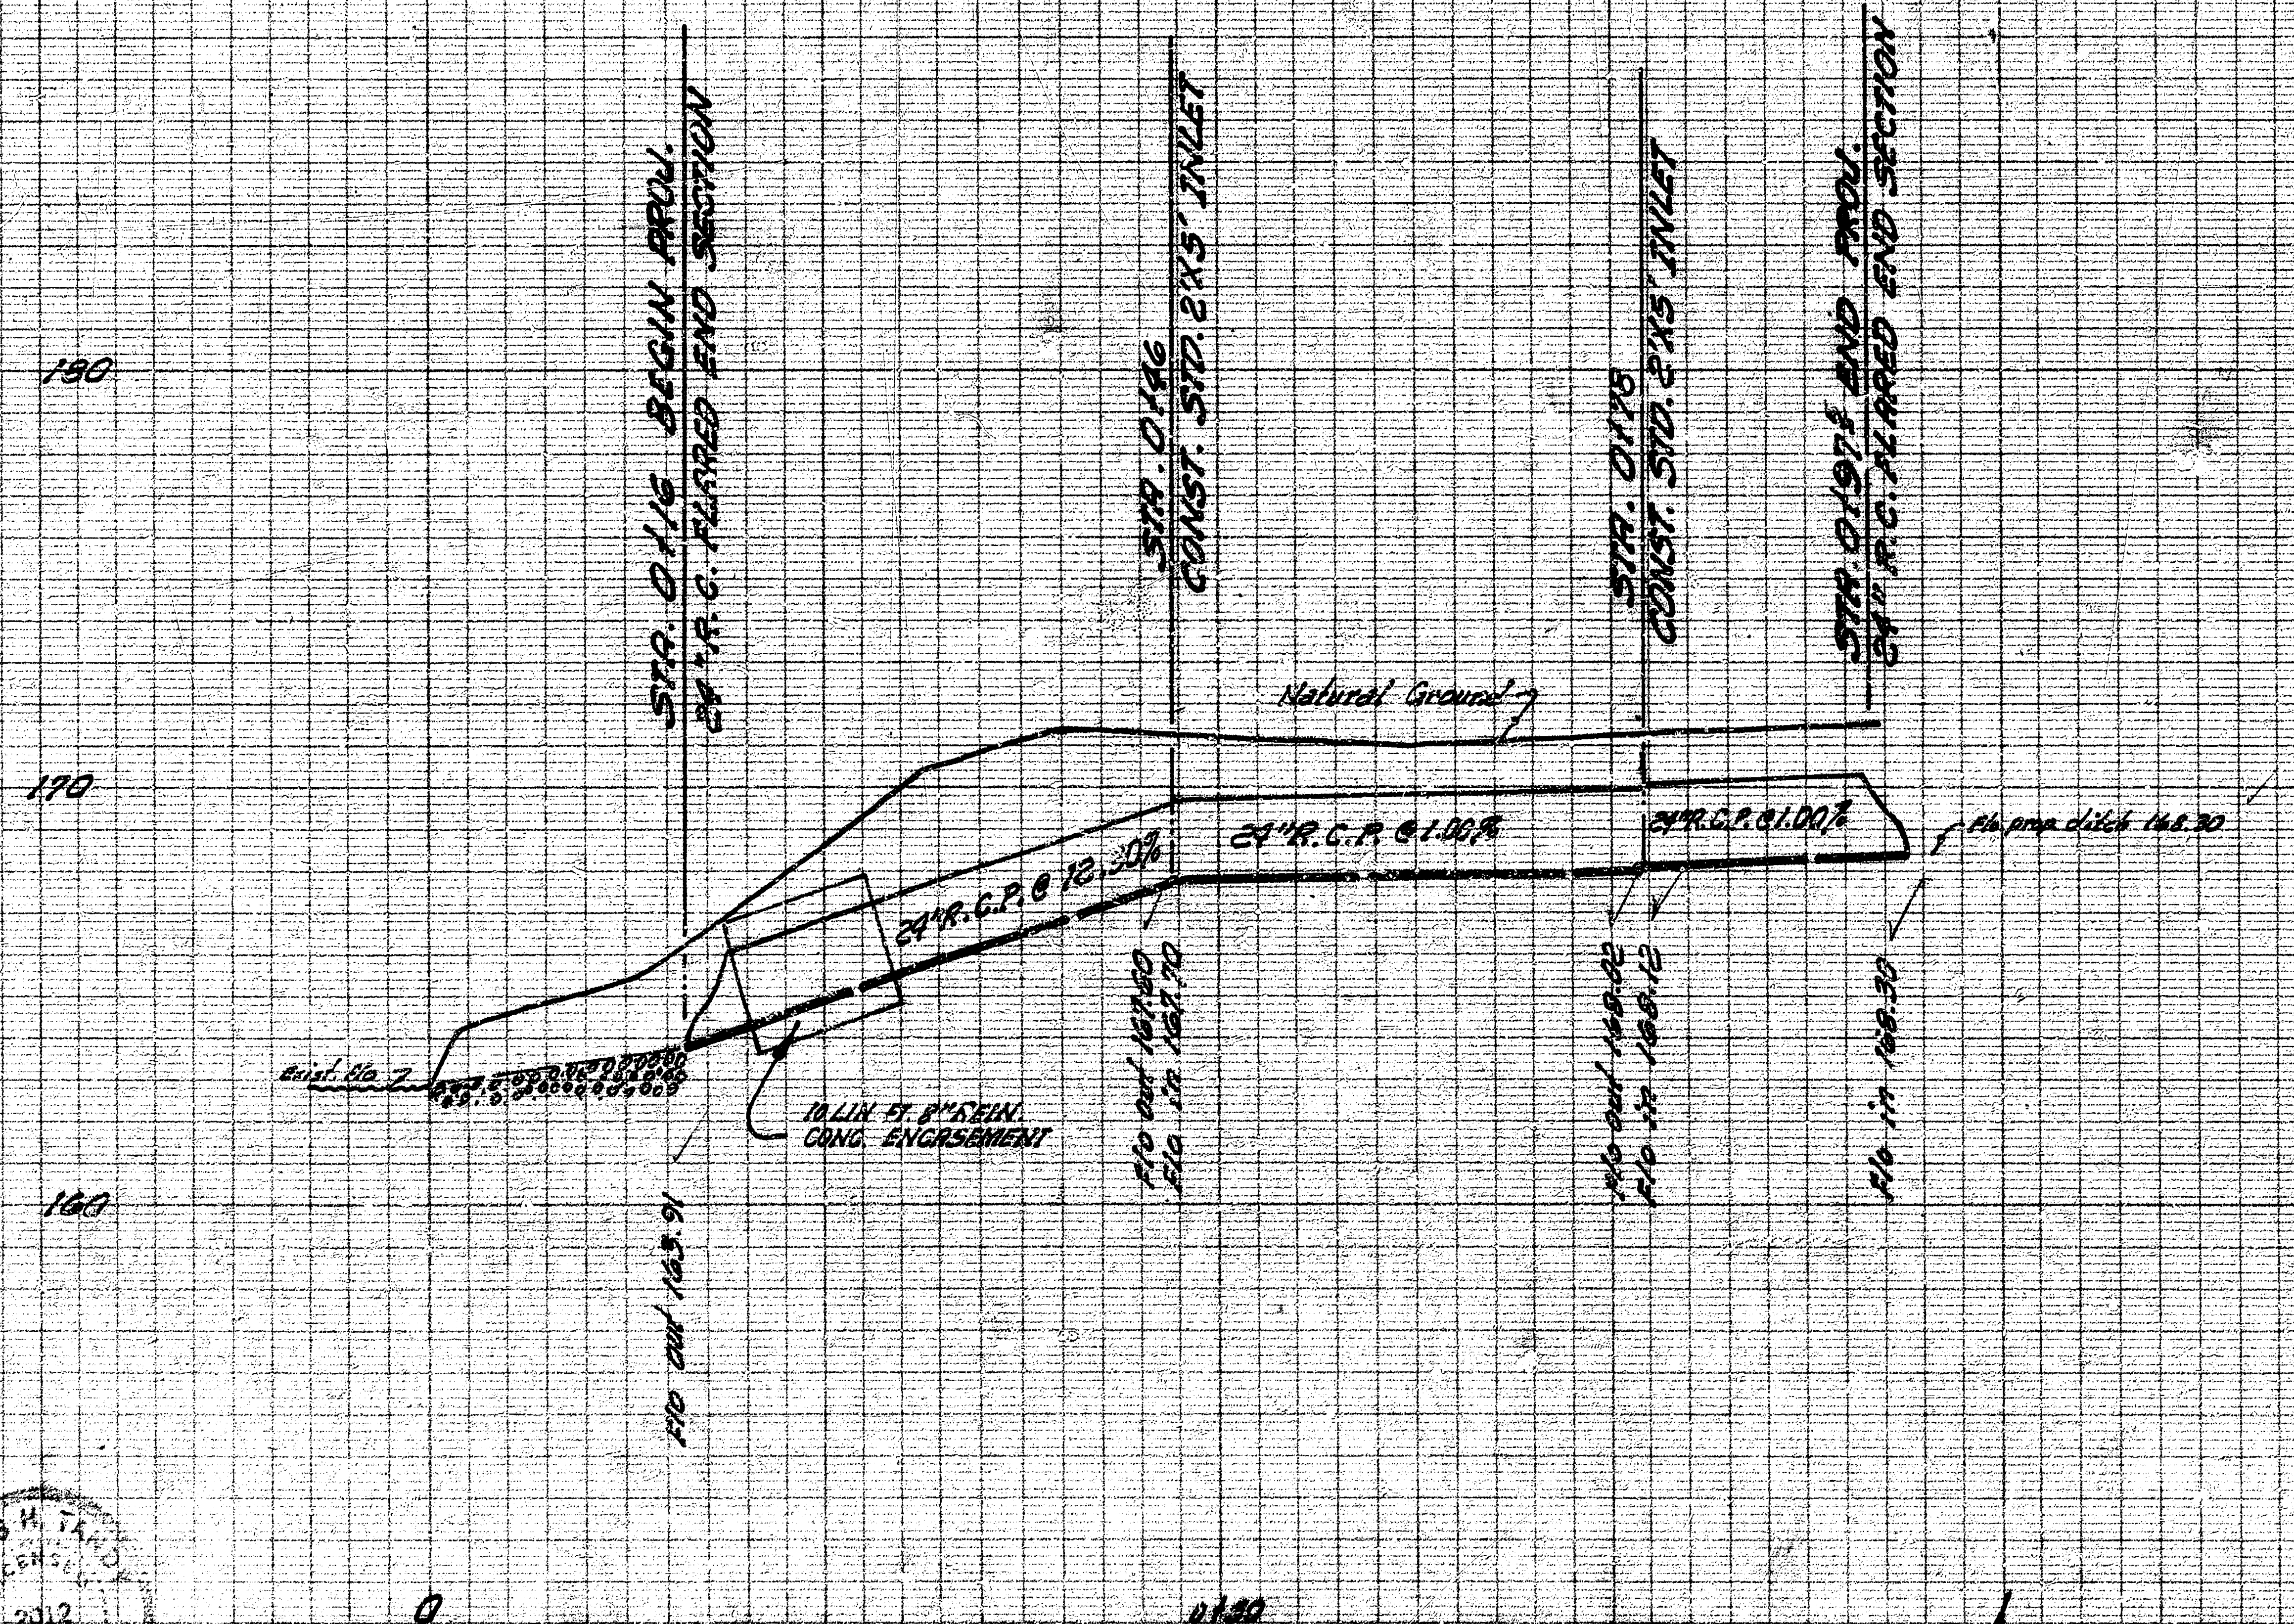
180
170
160
STA. 0+16 BEGIN PROJ.
24" R.C. FLARED END SECTION
STA. 0+46
CONST. STD. 2'X5' INLET
STA. 0+78
CONST. STD. 2'X5' INLET
STA. 0+97½ END PROJ.
24" R.C. FLARED END SECTION
Natural Ground
24" R.C.P. @ 12.30%
24" R.C.P. @ 1.00%
24" R.C.P. @ 1.00%
Flo prop ditch 168.30
Exist. flo
10 LIN. FT. 8" REIN. CONC. ENCASEMENT
Flo out 163.91
Flo out 167.60
Flo in 167.70
Flo out 168.02
Flo in 168.12
Flo in 168.30
0
0+50
1

W. E. SMITH
438
3894

INCIDENTAL DRAINAGE
LAWRENCE LANE
E.L. LOT 6, BLK. D., 3RD ADDN. WOODLAWN
VILLAGE TO N.L. LOT. 14, BLK. D., 3D. ADD
CITY OF WICHITA, KANSAS