Surveyed Glands Bk. 1125/12
Plan D. Cramer
Ck'd
Checked

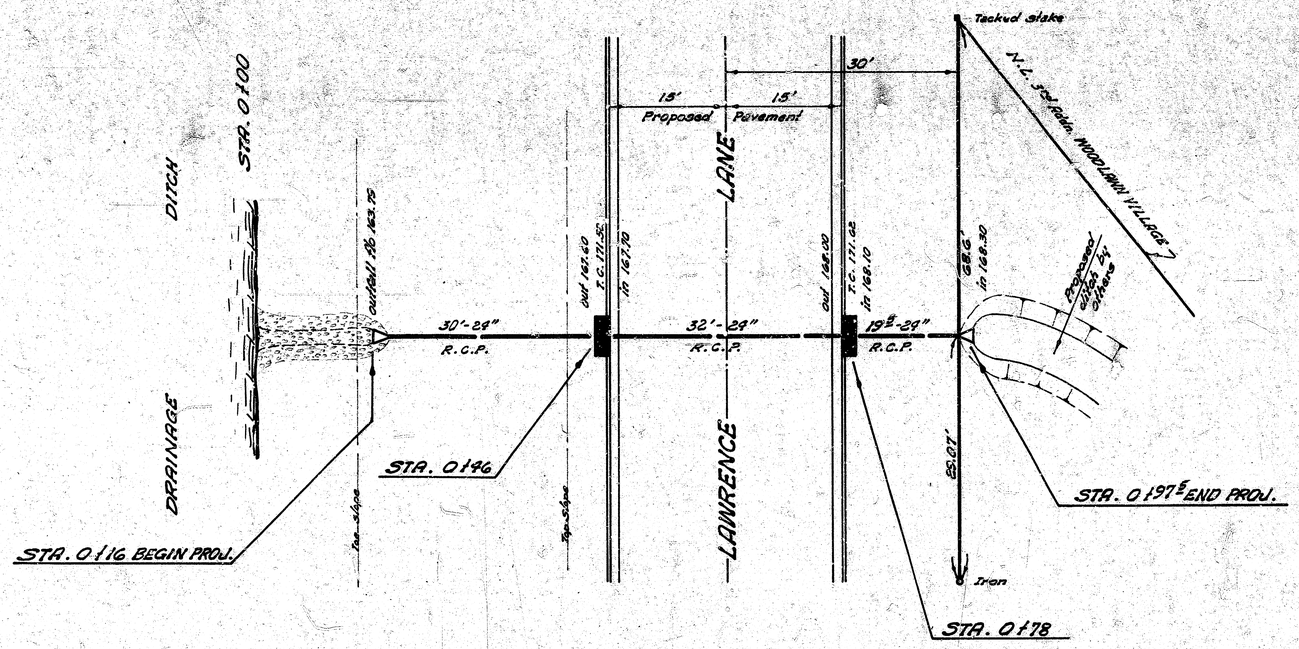

N

NOTE TO CONTRACTOR
#1 - Mechanically compact backfill between Sta. 0+16 & 0+78
#2 - Flared end sections to be bid as lin Ft. of pipe

PLAN SCALE 1" = 10'
PROFILE SCALE 1" = 10' HOR.
1" = 9' VERT.

B.M. 171.73 R.R. SPIKE N. S. P. POLE ON E. SIDE LAWRENCE LN. @ N.L. WOODLAWN VILLAGE 3RD ADDN.

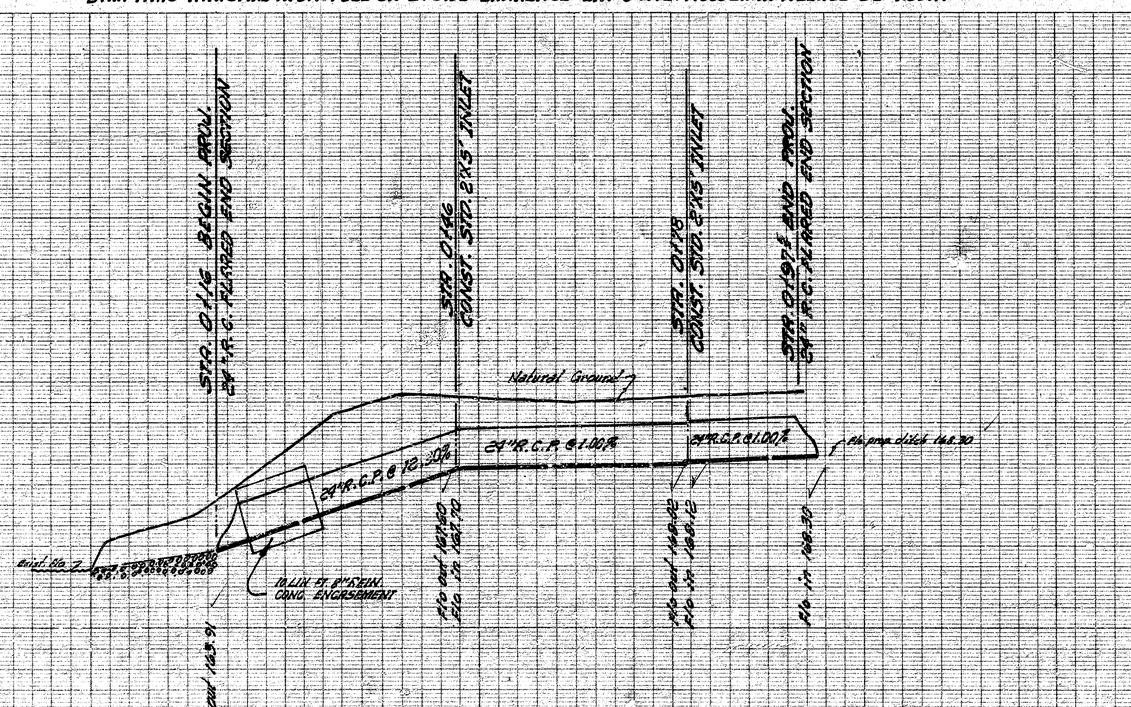

INCIDENTAL DRAINAGE
LAWRENCE LANE
E.L. LOT 6, BLK. D., 3RD ADDN. WOODLAWN
VILLAGE TO N.L. LOT 19, BLK. D., 3RD ADDN.
CITY OF WICHITA, KANSAS