B.M. 103.57 S.W. cor. 1st step ho. # 1920 Lorraine.
B.M. 102.22 N.E. cor. porch ho. # 3021 E. Mt. Vernon.
B.M. 104.25 N.W. cor. 1st step ho. # 1846 Lorraine.

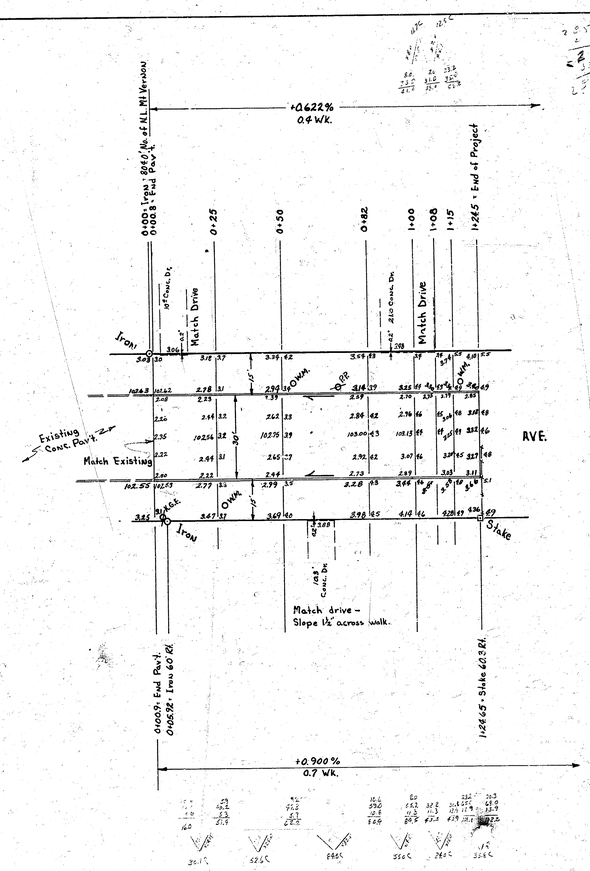

PROPERTY EXCAVATION:

306.2 Cu. Yds. Cut
+10% 30.6
336.8 Cu. Yds. Cut

Survey Group 19 and Bk. 3.6.6.5
High Switchard 13.46.89
Low Switchard
Checked

JAMES H. TANDY
2012
KANSAS
PROFESSIONAL ENGINEER

B.E. SMITH
KANSAS

LORRAINE AVE.
N.L. Acker Addn. to 11867' No.
Of N.L. Lot 1, Blk. 2, Acker Addn.
30' CONC. & C.B.

CITY OF WICHITA, KANSAS

B.E. SMITH — CITY ENGINEER
DATE: MAR. 1959. — PROJ. NO. C18-156