Survey Fee 6-30-58 Bk 5-38
Plan Miller 7-30-58
Exc. Miller
Checked

17-7
17-53
15-14

B.M. "C" IN GLOBE S END W. CB. SPRUCE N ℄ FUNITON 99.33
BASELINE = ℄ MADISON GOING NORTH

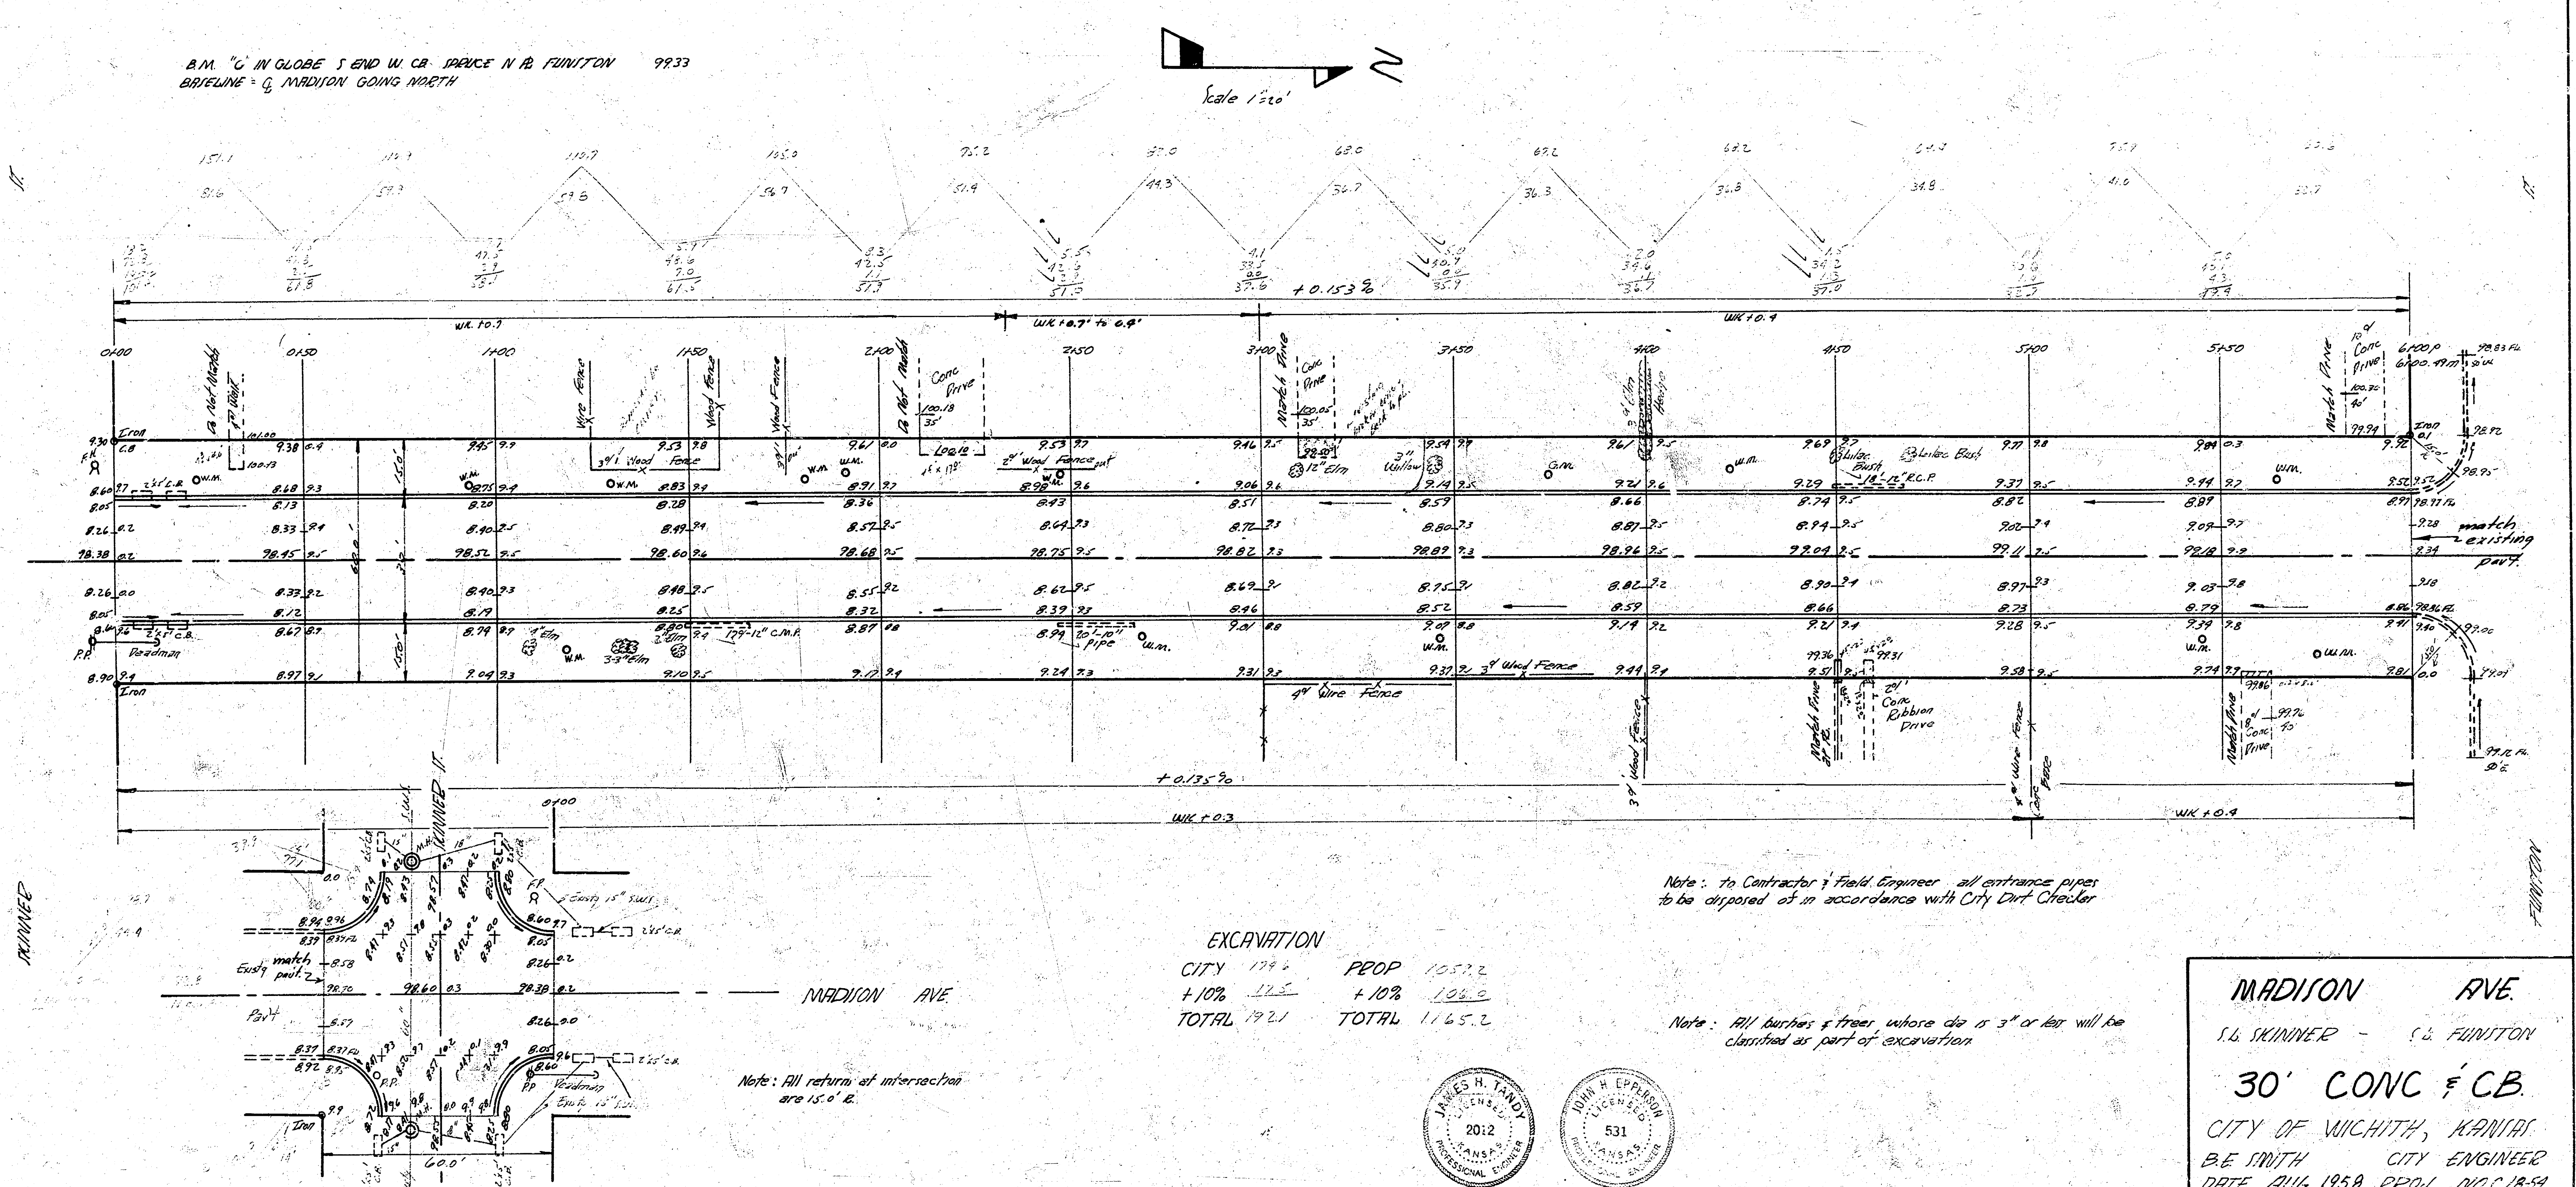

Scale 1"=20'
N
+0.153%
WK +0.7
WK +0.7' to 0.9'
WK +0.4
0+00
0+50
1+00
1+50
2+00
2+50
3+00
3+50
4+00
4+50
5+00
5+50
6+00 P
6+00.49 M
Do Not Match
Wire Fence
Wood Fence
3'1/2 Wood Fence
Conc Drive
2' Wood Fence
Match Drive
12" Elm
3" Willow
Lilac Bush
18'-12" R.C.P.
10' Conc Drive
Iron
C.B.
F.H.
W.M.
2'x5' C.B.
Deadman
P.P.
17'-12" C.M.P.
4" Elm
3-3" Elm
20'-10" pipe
4' Wire Fence
3' Wood Fence
20' Conc Ribbon Drive
4' Wire Fence
8' Conc Drive
match existing pavt.
+0.135%
WK +0.3
WK +0.4
60.0'
15.0'
30'
SKINNER ST.
SKINNER
M.H.
15"
Exist 15" S.W.S.
match Exist pavt.
MADISON AVE.
FUNITON

Note: All returns at intersection are 15.0' R.

Note: to Contractor & Field Engineer all entrance pipes to be disposed of in accordance with City Dirt Checker

EXCAVATION			
CITY	1796	PROP	1059.2
+10%	175	+10%	106.0
TOTAL	1971	TOTAL	1165.2

Note: All bushes & trees whose dia is 3" or less will be classified as part of excavation

JAMES H. TANDY
LICENSED
2012
KANSAS
PROFESSIONAL ENGINEER

JOHN H. EPPERSON
LICENSED
531
KANSAS
PROFESSIONAL ENGINEER

MADISON AVE.
S.L. SKINNER - S.L. FUNITON
30' CONC & CB.
CITY OF WICHITA, KANSAS
B.E. SMITH CITY ENGINEER
DATE AUG. 1958 PROJ NO C18-54

10 4 1 19