B.M. "C" IN GLOBE S END W. CB SPRUCE N PL FUNITON 99.33
BASELINE = ℄ MADISON GOING NORTH

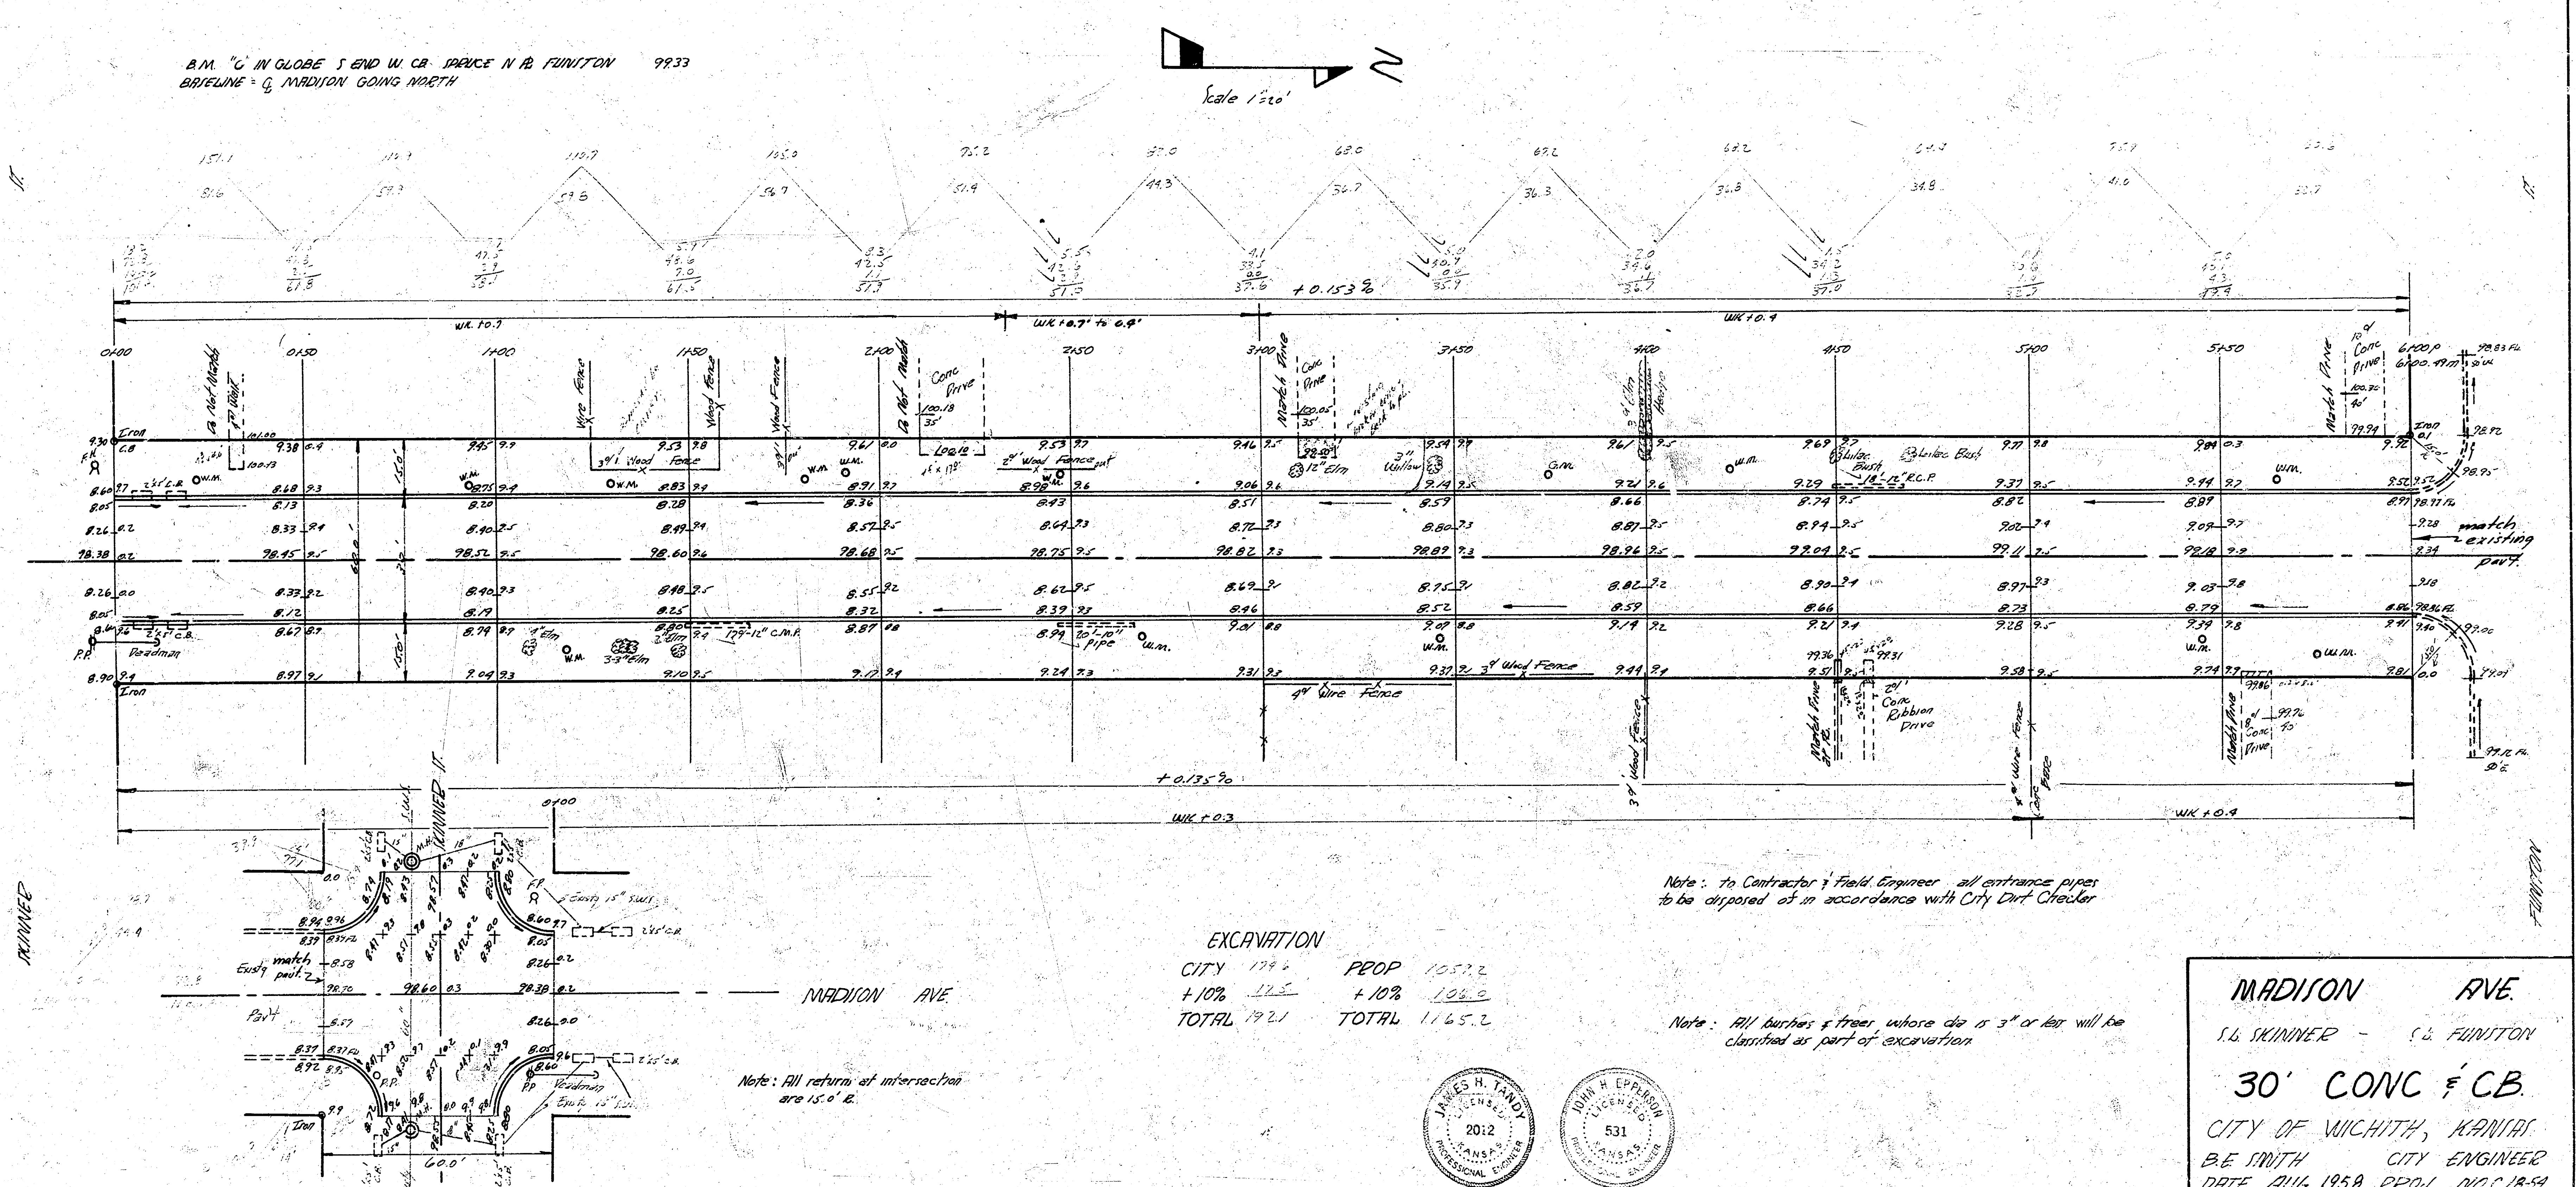

Note: All returns at intersection are 15.0' R.

EXCAVATION

CITY	1796	PROP	1059.2
+10%	125	+10%	106.0
TOTAL	1921	TOTAL	1165.2

Note: to Contractor & Field Engineer all entrance pipes to be disposed of in accordance with City Dirt Checker

Note: All bushes & trees whose dia is 3" or less will be classified as part of excavation

JAMES H. TANDY 2012
JOHN H. EPPERSON 531

MADISON AVE.

S.L. SKINNER - S.L. FUNITON

30' CONC & C.B.

CITY OF WICHITA, KANSAS
B.E. SMITH CITY ENGINEER
DATE AUG. 1958 PROJ NO C.18-54

Survey Leal 6-30-58 Bk 5-28
Plan Miller 7-30-58
Exc Miller
Checked

10 4 1 13