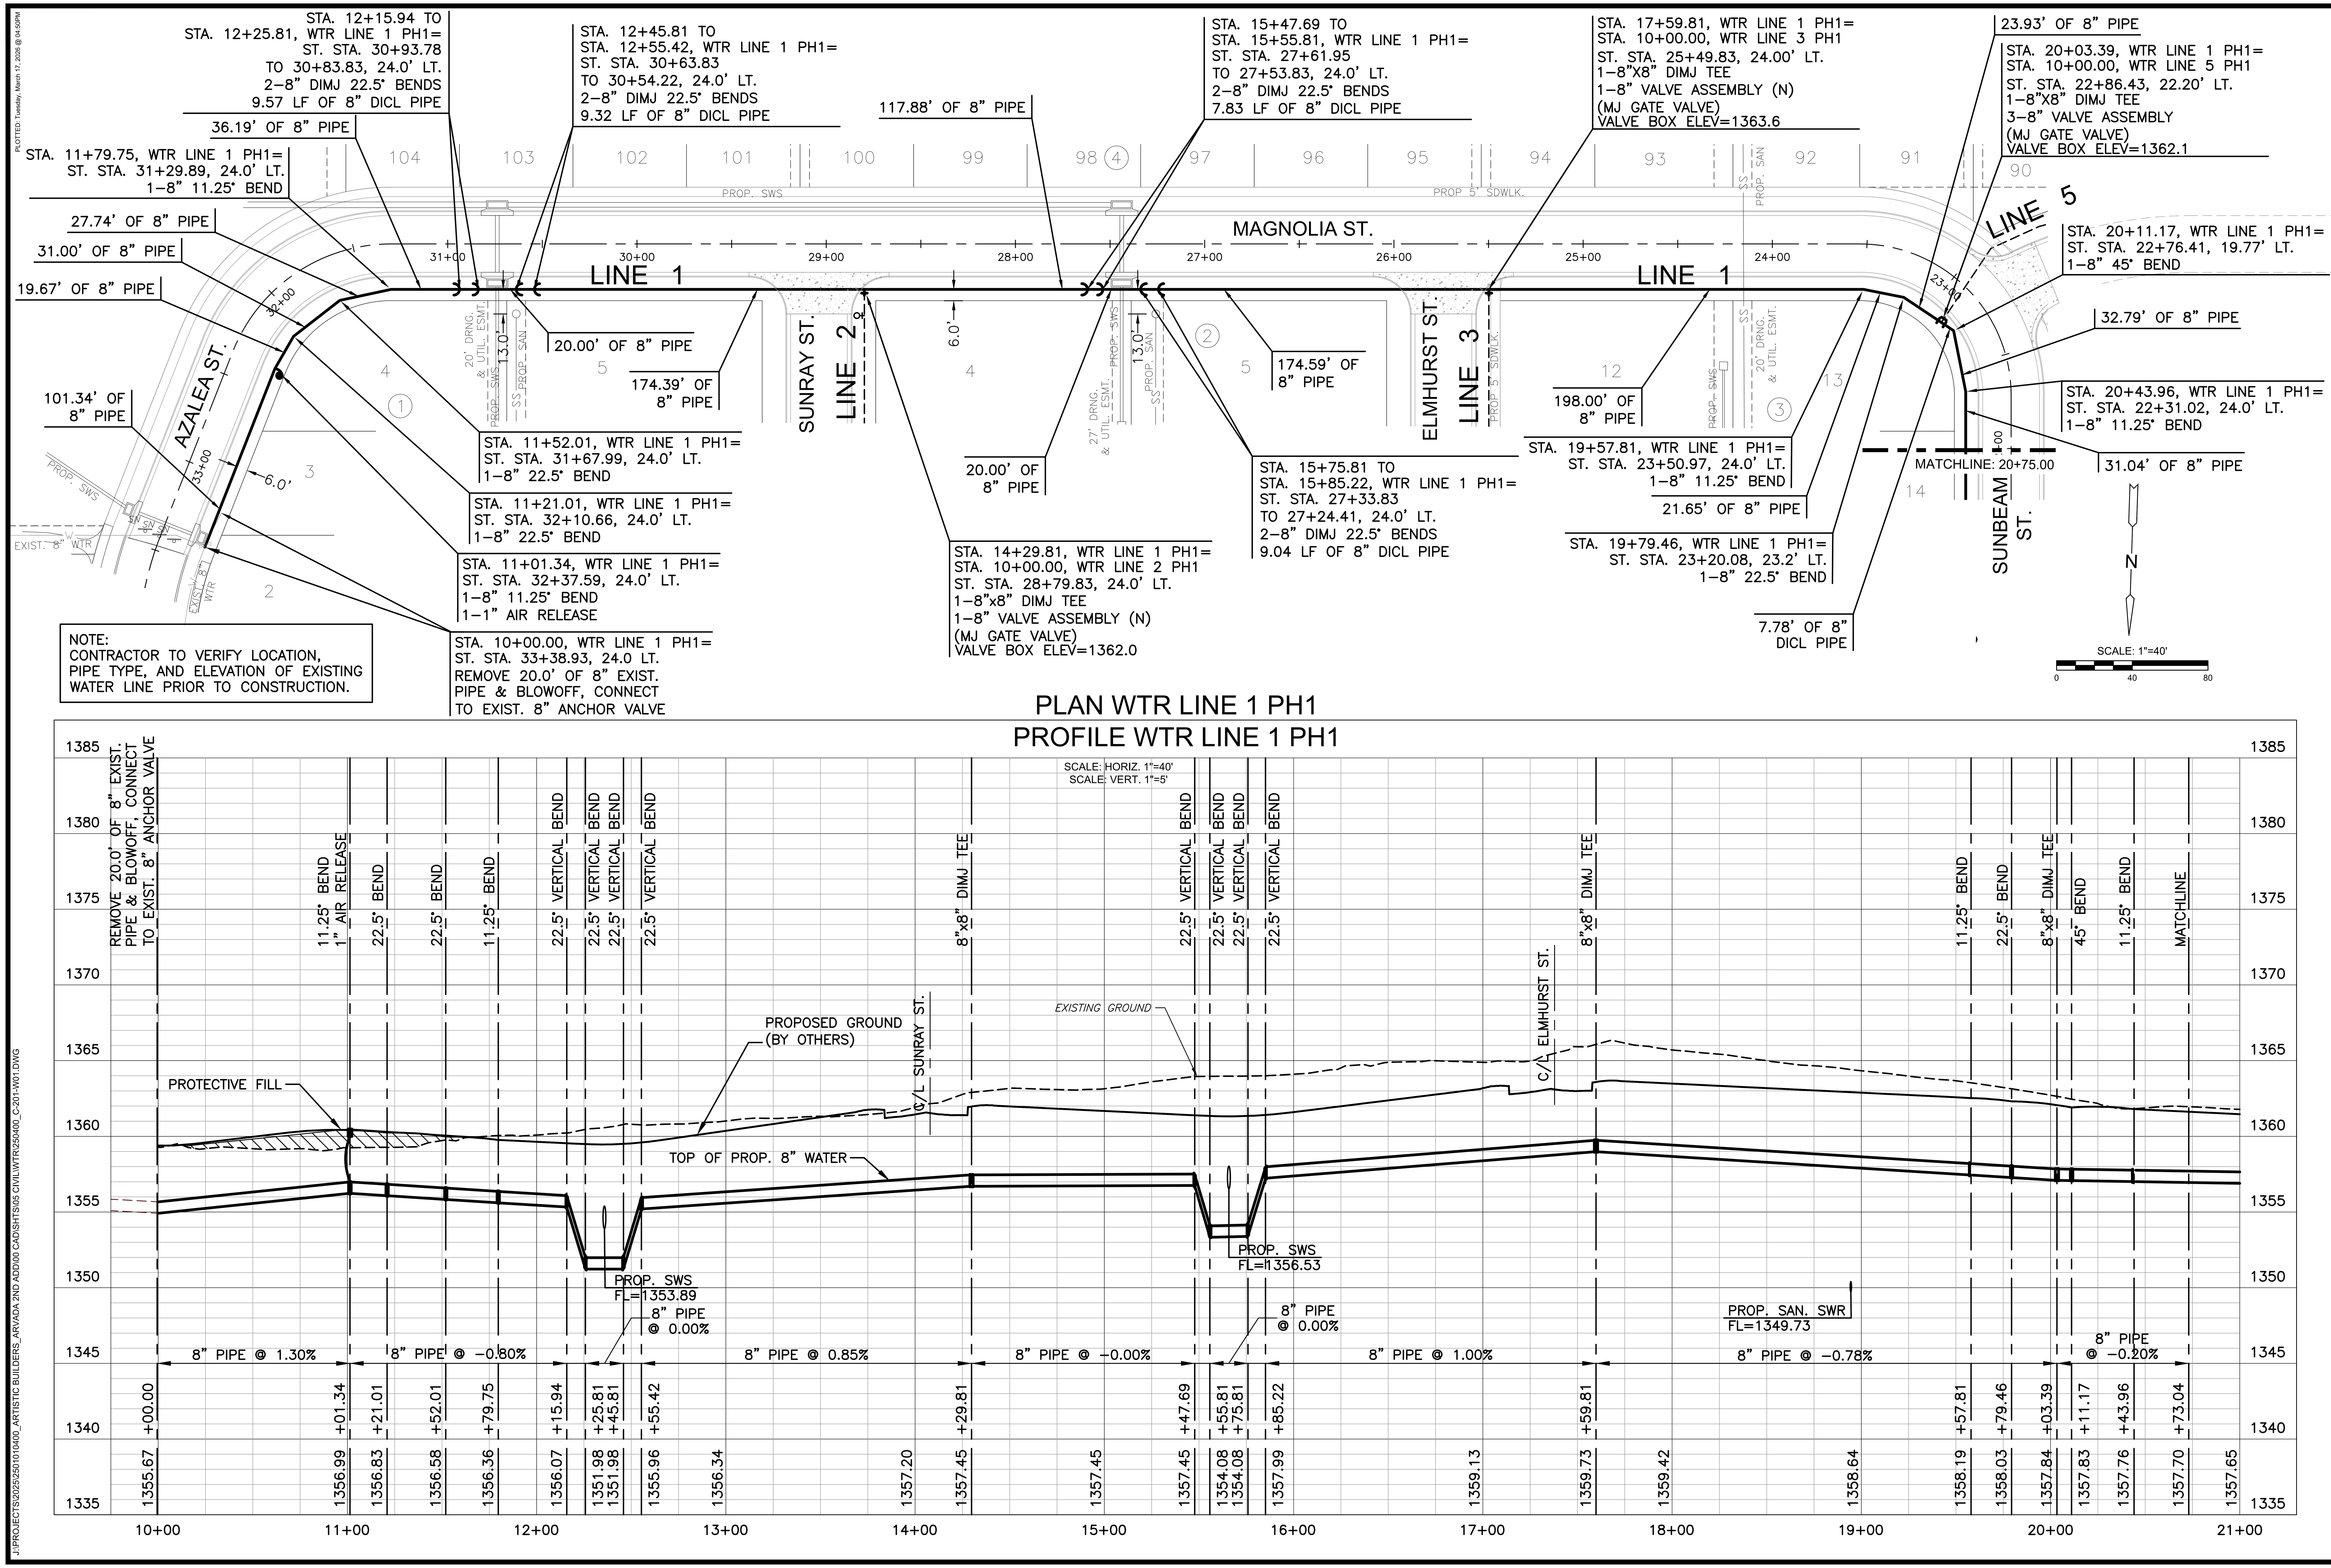

MKEC
Wichita, KS • 316.684.9600

SCOTT PRESTON EVANS LICENSED 24423 KANSAS PROFESSIONAL ENGINEER 3/17/26

WATER DISTRIBUTION SYSTEM FOR

ARVADA SECOND ADDITION

PHASE 1

WATER LINE 1

PROJECT NO. 448-2026-001085

SCALE VERT: 1"=5' HORIZ: 1"=40'

DRAWN	DESIGNED	CHECKED
RMH	DFL	SPE

NO.	REVISION	DATE
0	ISSUED FOR CONSTRUCTION	03/17/26

SHEET NO.
C-201-W01
2 OF 22

©2026 MKEC ENGINEERING, INC. ALL RIGHTS RESERVED WWW.MKEC.COM. THESE DRAWINGS AND THEIR CONTENTS, INCLUDING, BUT NOT LIMITED TO, ALL CONCEPTS, DESIGNS, & IDEAS ARE THE EXCLUSIVE PROPERTY OF MKEC ENGINEERING, INC. (MKEC), AND MAY NOT BE USED OR REPRODUCED IN ANY WAY WITHOUT THE EXPRESS CONSENT OF MKEC.

PLOTTED: Tuesday, March 17, 2026 @ 04:50PM
J:\PROJECTS\2025\25010400_ARTISTIC BUILDERS_ARVADA 2ND ADD\00 CAD\SHTS\05 CIVIL\WTR\250400_C-201-W01.DWG