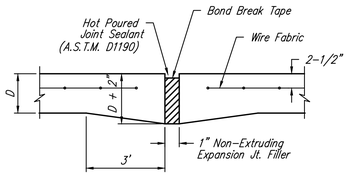

EXPANSION JOINT

NOTE: Extra Thickness to be Subsidiary to Price of Square Yards Pavement

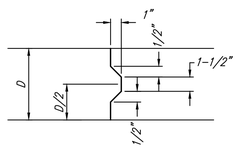

KEYWAY DETAIL

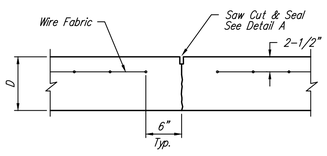

CONTRACTION JOINT DETAIL (C.J.)

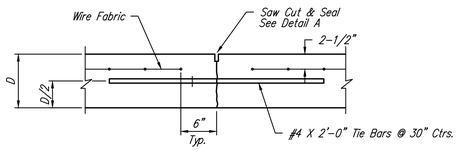

LONGITUDINAL JOINT DETAIL (L.J.)

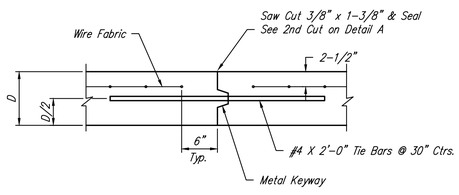

OPTIONAL LONGITUDINAL JOINT DETAIL (L.J.)

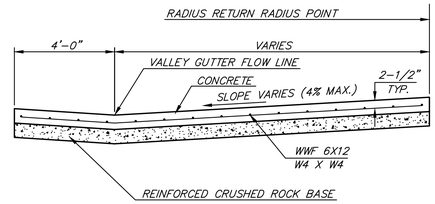

SECTION A-A

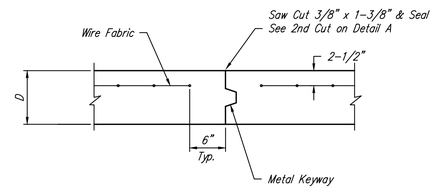

OPTIONAL CONTRACTION JOINT

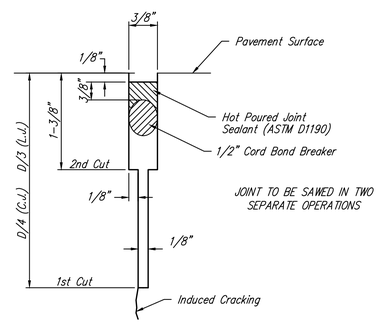

SAW JOINT DETAIL

(DETAIL A)

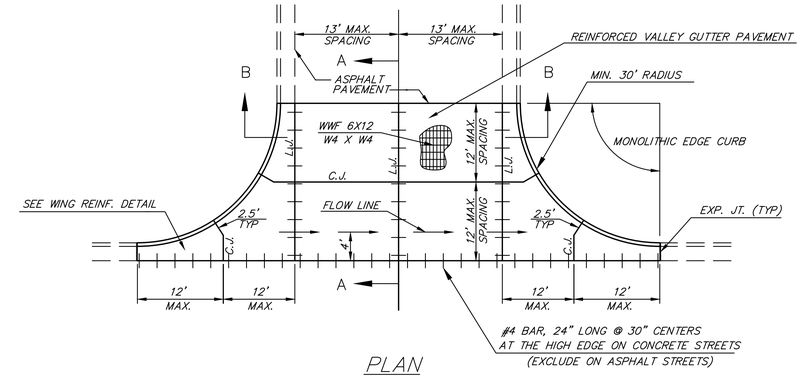

PLAN

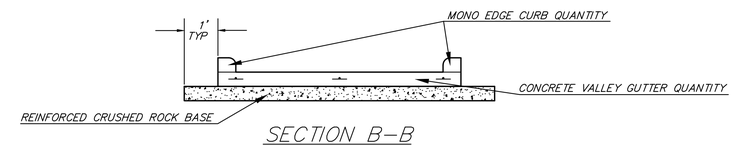

SECTION B-B

REINFORCED VALLEY GUTTER DETAIL

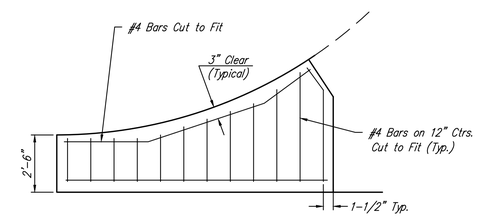

WING REINFORCING DETAIL

SCOTT PRESTON ELLIS
LICENSED
24423
KANSAS
PROFESSIONAL ENGINEER
6/19/26

REVISION MAY 2017	SECTION B-B, ROCK EXTENDED ONE FOOT BEYOND PAVEMENT		
CITY OF WICHITA PUBLIC WORKS & UTILITIES ENGINEERING DIVISION	VALLEY GUTTER DETAILS		
	CITY ENGINEER GARY JANZEN, P.E.		
	PROJECT NUMBER 472-2025-086166	OCA NUMBER ####	DATE JULY 2023
	CITY ENGINEER'S OFFICE CITY HALL - SEVENTH FLOOR 455 NORTH MAIN STREET WICHITA, KANSAS 67202-1620 (316) 268-4501		SHEET C-502-P01 36 OF 108

J:\Projects\2022\2201010296_Perfection_Jacobs 135th and Central\00 _220296 CAD\SHTS\05 Civil\Pav\Second\PH-1\220296_C-502-P01_2ND.dwg

PV-109