
B.M. 125.23 "G" IN GLOBE N. END RAD. N.W. 26TH & MARKET
B.M. 128.62 R.R. SPIKE E.S. HYD. N.W. MARKET & 27TH ST.
BASE LINE ON ℄

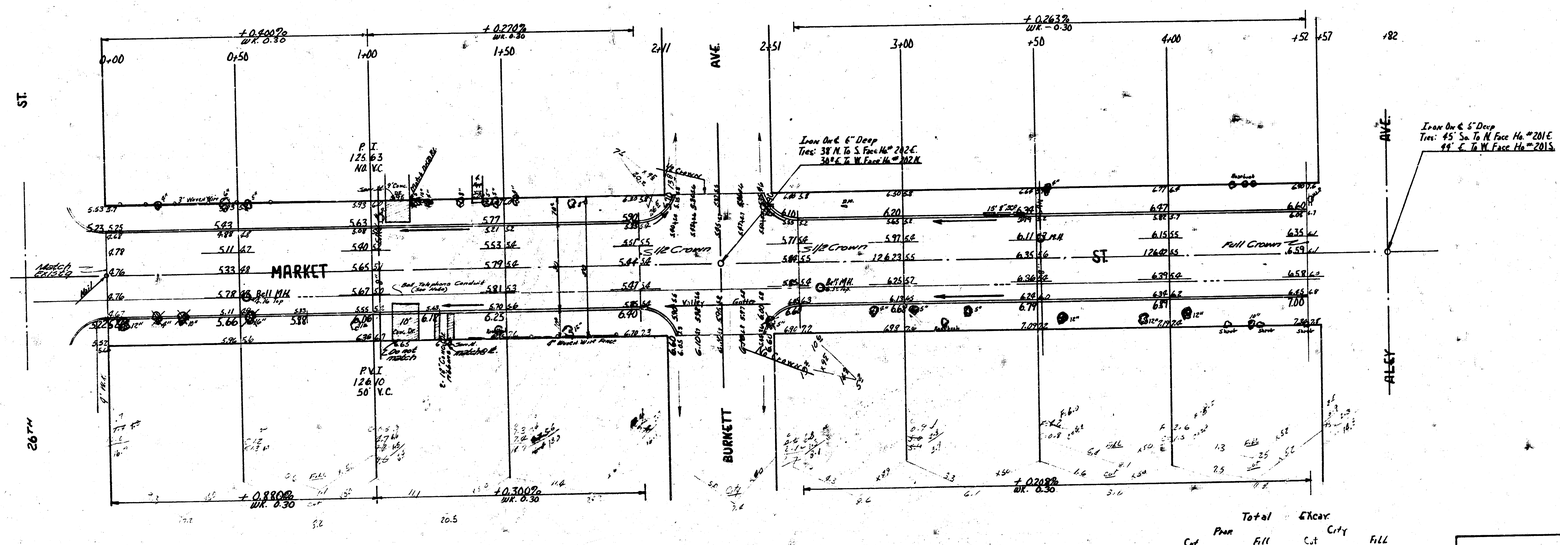

Surveyed Young 7-1-59
Plan Arr'gd Knight
Est. Quant.
Checked

Note To Field Engrs & Contractor
Bell Telephone Cable Located Approx. 8'-5" Rt. Of ℄ Of Market
Is Very Shallow-Notify Bell Telephone Co. Before Starting Excavation

	Total Excav.		City	
	Cut	Fill	Cut	Fill
Prism	102	11.7	71	0
+10%	10.2	+10%	1.2	
	112.4 C.Y.s		72.2	
			MR 5.8	
			78.0 C.Y.s	

MARKET	ST.
N.L. 26TH ST.	S.L. ALEY
30' CONC. ℄ C.B.	
CITY OF	WICHITA, KAN.
B.E. SMITH	CITY ENGINEER
DATE	PROJ. NO C-19-82

JAMES H. TANEY LICENSED LAND SURVEYOR 2012 KANSAS PROFESSIONAL ENGINEER

B.E. SMITH LICENSED 436 KANSAS PROFESSIONAL ENGINEER

10 9 8 (18)