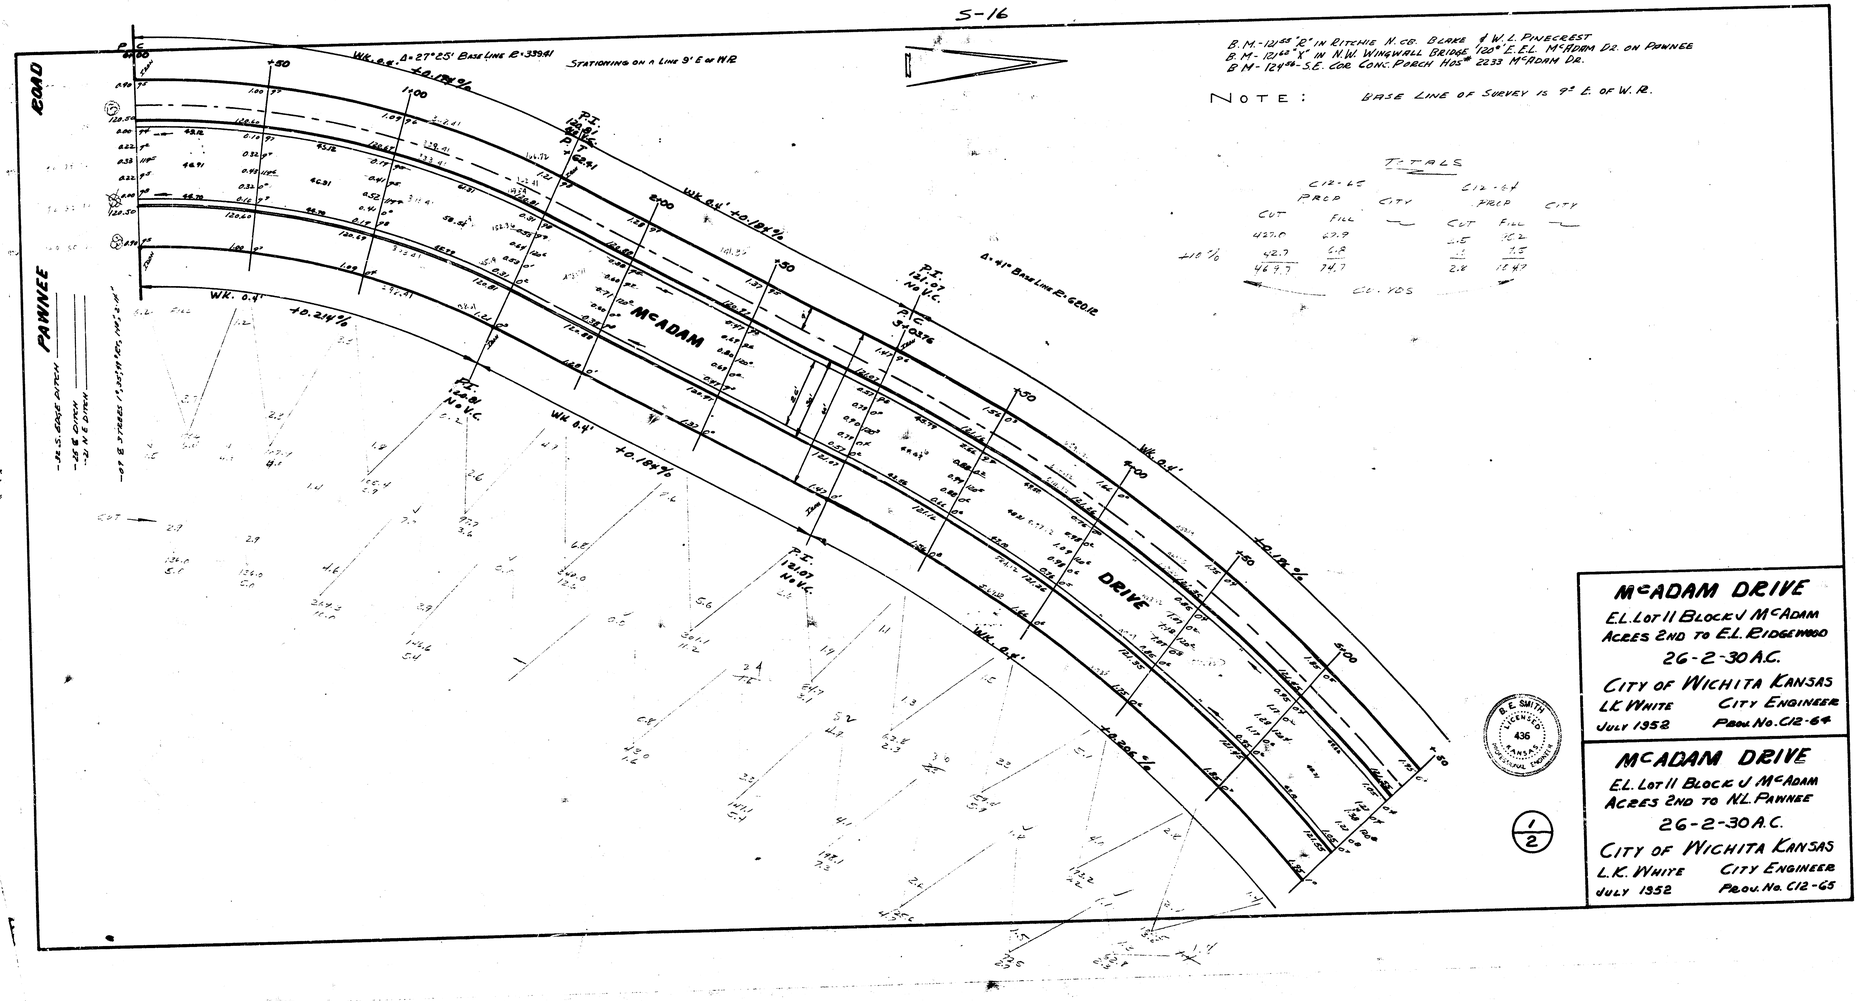


NOTE: BASE LINE OF SURVEY IS 9' E. OF W.R.

TOTALS

	C12-LE PROD CUT	C12-LE PROD FILL	C12-LE PROD CITY	C12-64 PROD CUT	C12-64 PROD FILL	C12-64 PROD CITY
	427.0	62.9		.15	1.2	
+10%	42.7	6.3		.1	1.1	
	469.7	74.7		2.8	10.47	

CU. YDS

B.E. SMITH LICENSED 436 KANSAS PROFESSIONAL ENGINEER

1/2

McADAM DRIVE
E.L. Lot 11 Block J McAdam Acres 2nd to E.L. Ridgewood
26-2-30 A.C.
City of Wichita Kansas
L.K. White City Engineer
July 1952 Proj. No. C12-64

McADAM DRIVE
E.L. Lot 11 Block J McAdam Acres 2nd to N.L. Pawnee
26-2-30 A.C.
City of Wichita Kansas
L.K. White City Engineer
July 1952 Proj. No. C12-65

B. M. - 12[illegible] - S.E. Cor Conc Porch Hos[illegible] 2223 McADAM DR.

NOTE: BASE LINE OF SURVEY IS 9° E OF W.R.

RIDGEWOOD DRIVE

McADAM

NOTE

STA. 11+56.28 END PROJ. C12-65 & BEGIN PROJ. C126[illegible]

Δ-68°30' BASE LINE R. 149.37'

Δ-90° E-64'@ BASE LINE

P.I. 122.38 No V.C.

P.I. 122.71 No V.C.

P.T. 9+66.09

P.C. 11+02.09

WK 0.4' +0.188%

WK 0.4' +0.203%

WK 0.4' +0.206%

WK 0.4' +0.102%

WK 0.4' +0.226%

WK 0.4' +0.203%

WK 0.4' +0.188%

+50

9+00

10+00

11+00

7+00

8+00