


1942 Paved in 1943
 MCCORMICK AVE.—W.L. MERIDIAN to W.L. HIRAM
 WIDEN 100' EACH SIDE of C.I.

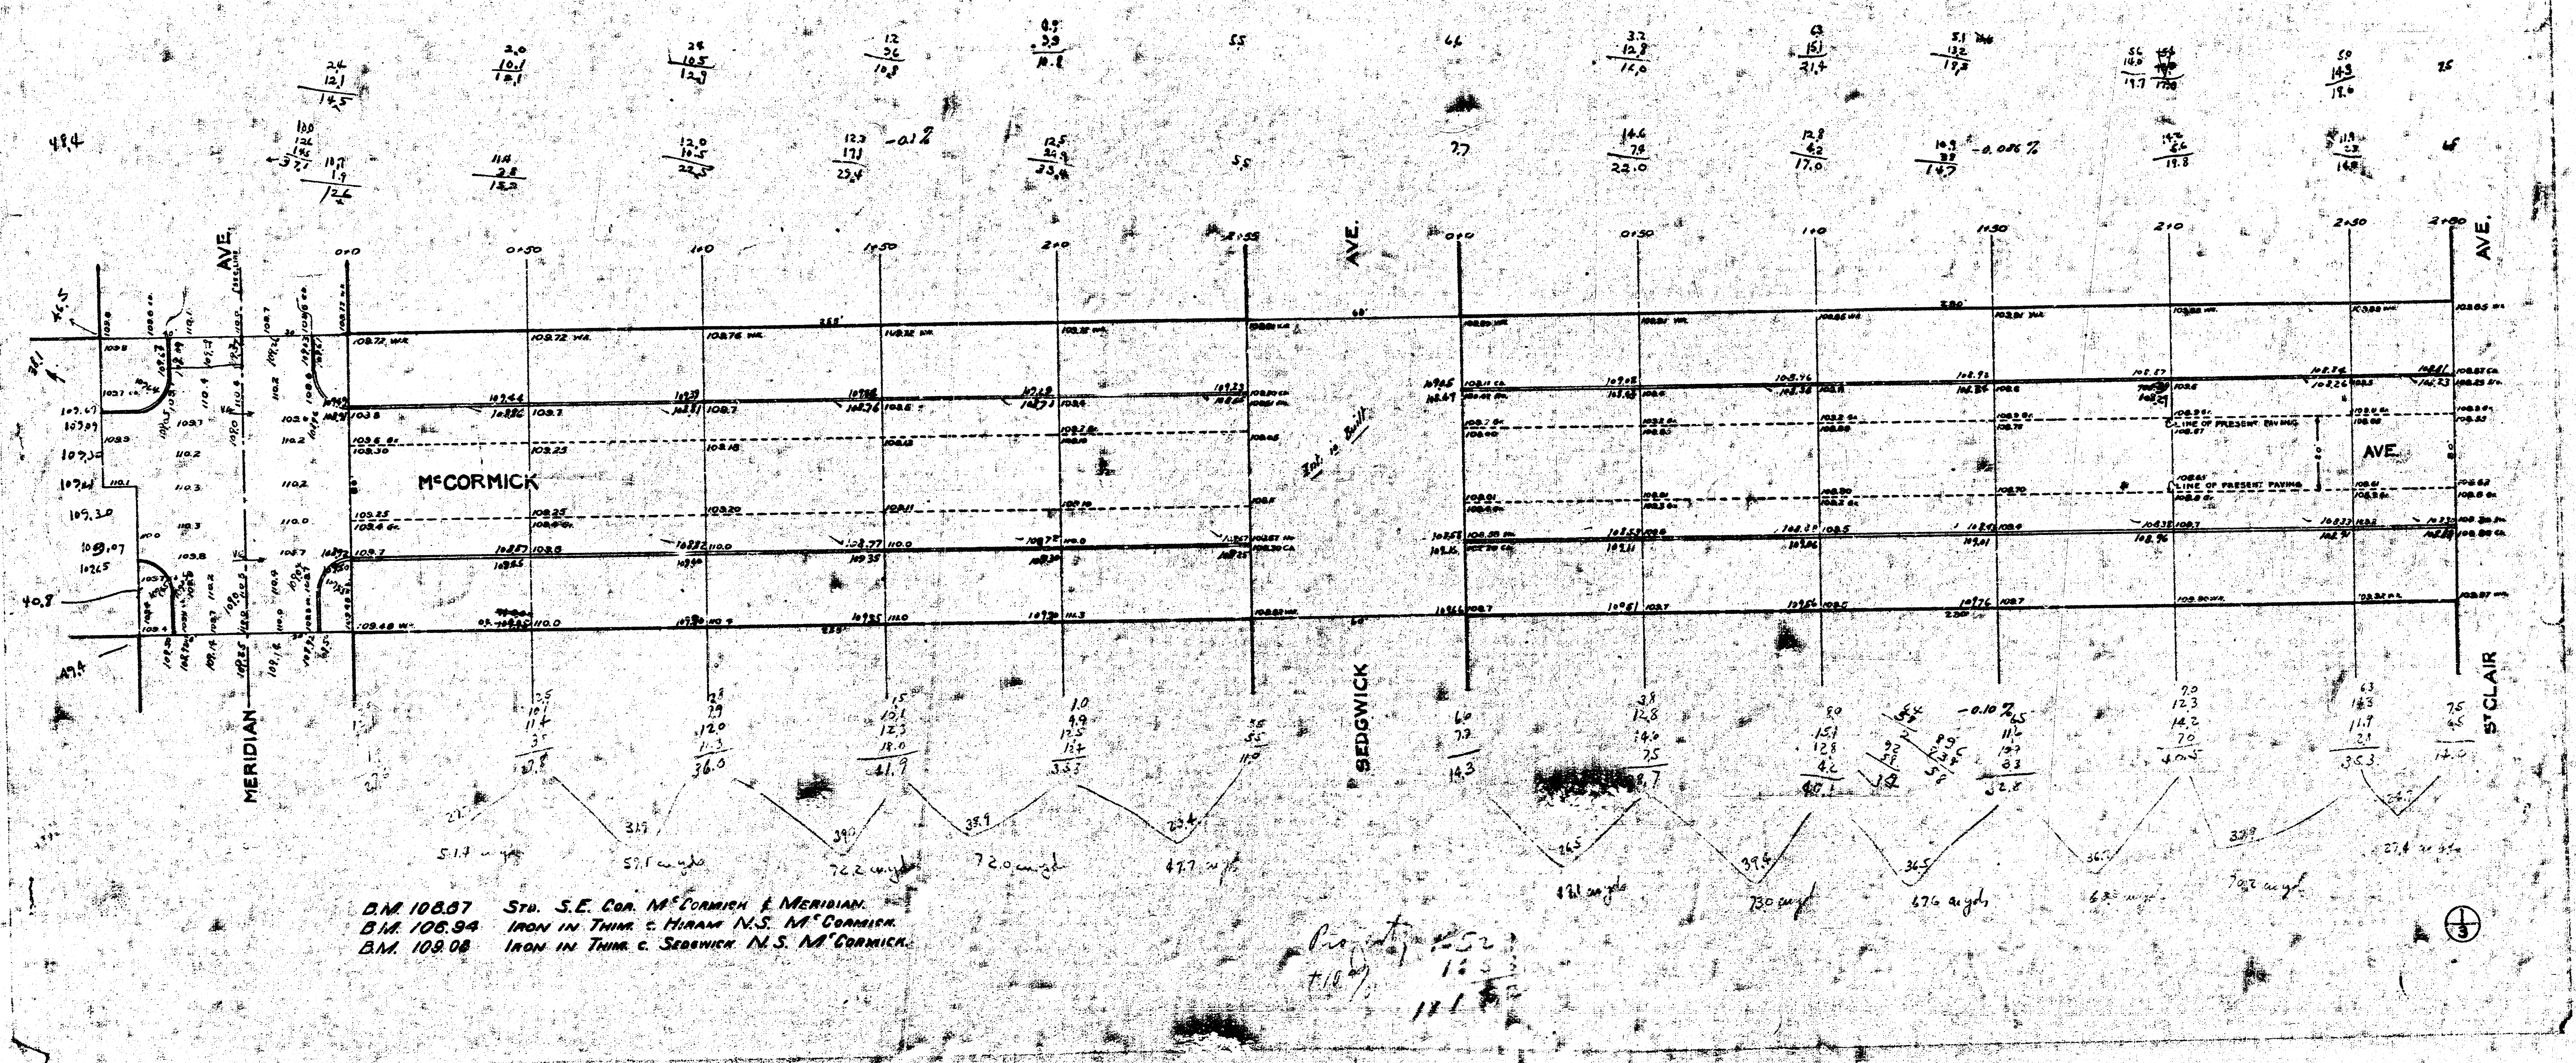

B.M. 108.87 S.E. COR. M^CCORMICK & MERIDIAN.
 B.M. 108.94 IRON IN THIN C. HIRAM N.E. M^CCORMICK.
 B.M. 109.08 IRON IN THIN C. SEDGWICK N.E. M^CCORMICK.

Proposed
 100' WIDEN
 100' WIDEN

