



McCORMICK AVE.
48' CONC. PAVEMENT
E. L. SENECA TO W. L. OSAGE AVE. NORTH
PROJ. NO. C 19-39

EXCAVATION
 988.0 C.Y.
 988 C.Y. +10%
 1,086.8 C.Y.
 1,046.1 C.Y. COMP. FILL S.G.M.

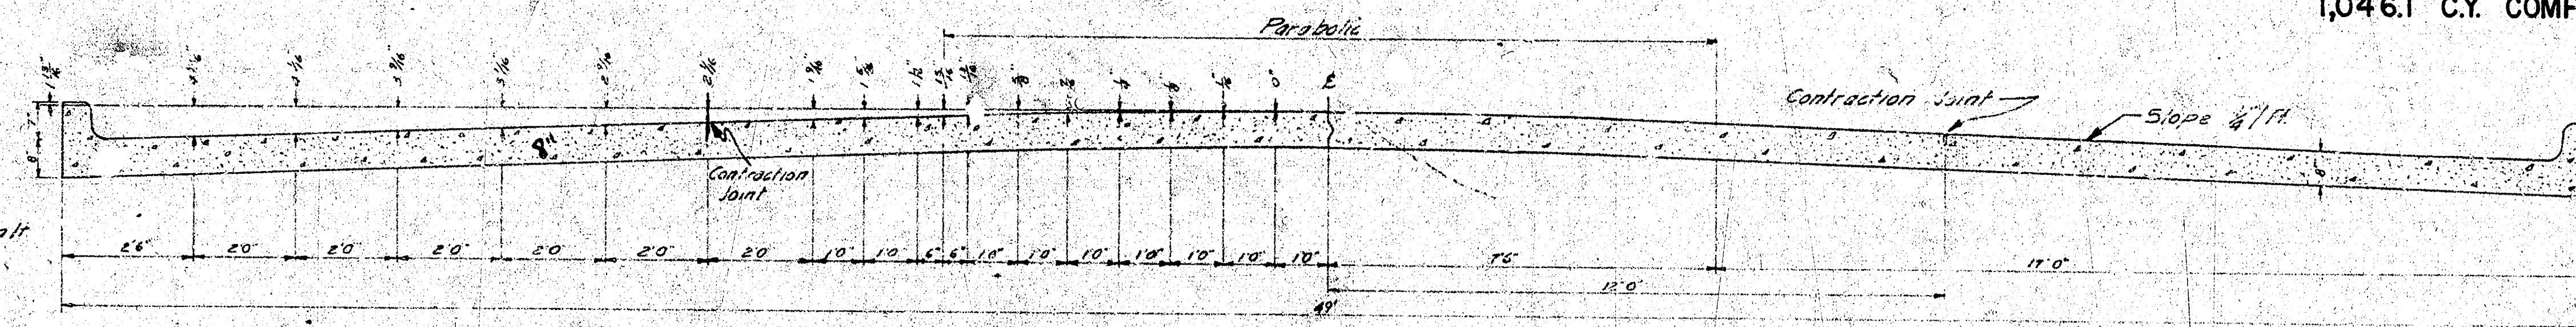


TYPICAL SECTION
 1/8" Scale

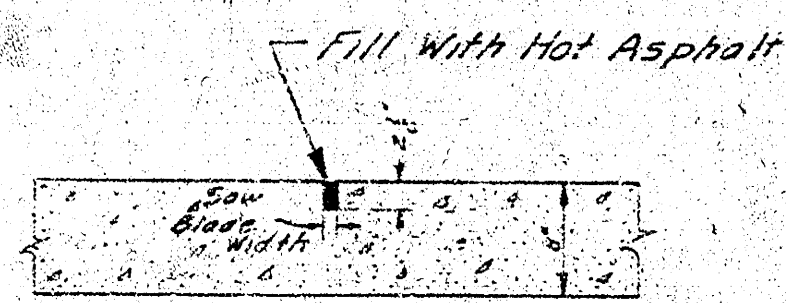

CONTRACTION JOINT
 No Scale
 To Be Used At 30' Intervals
 Except Where An Expansion
 Joint Is Used



EXPANSION JOINT
 No Scale
 To Be Used At 120' Intervals

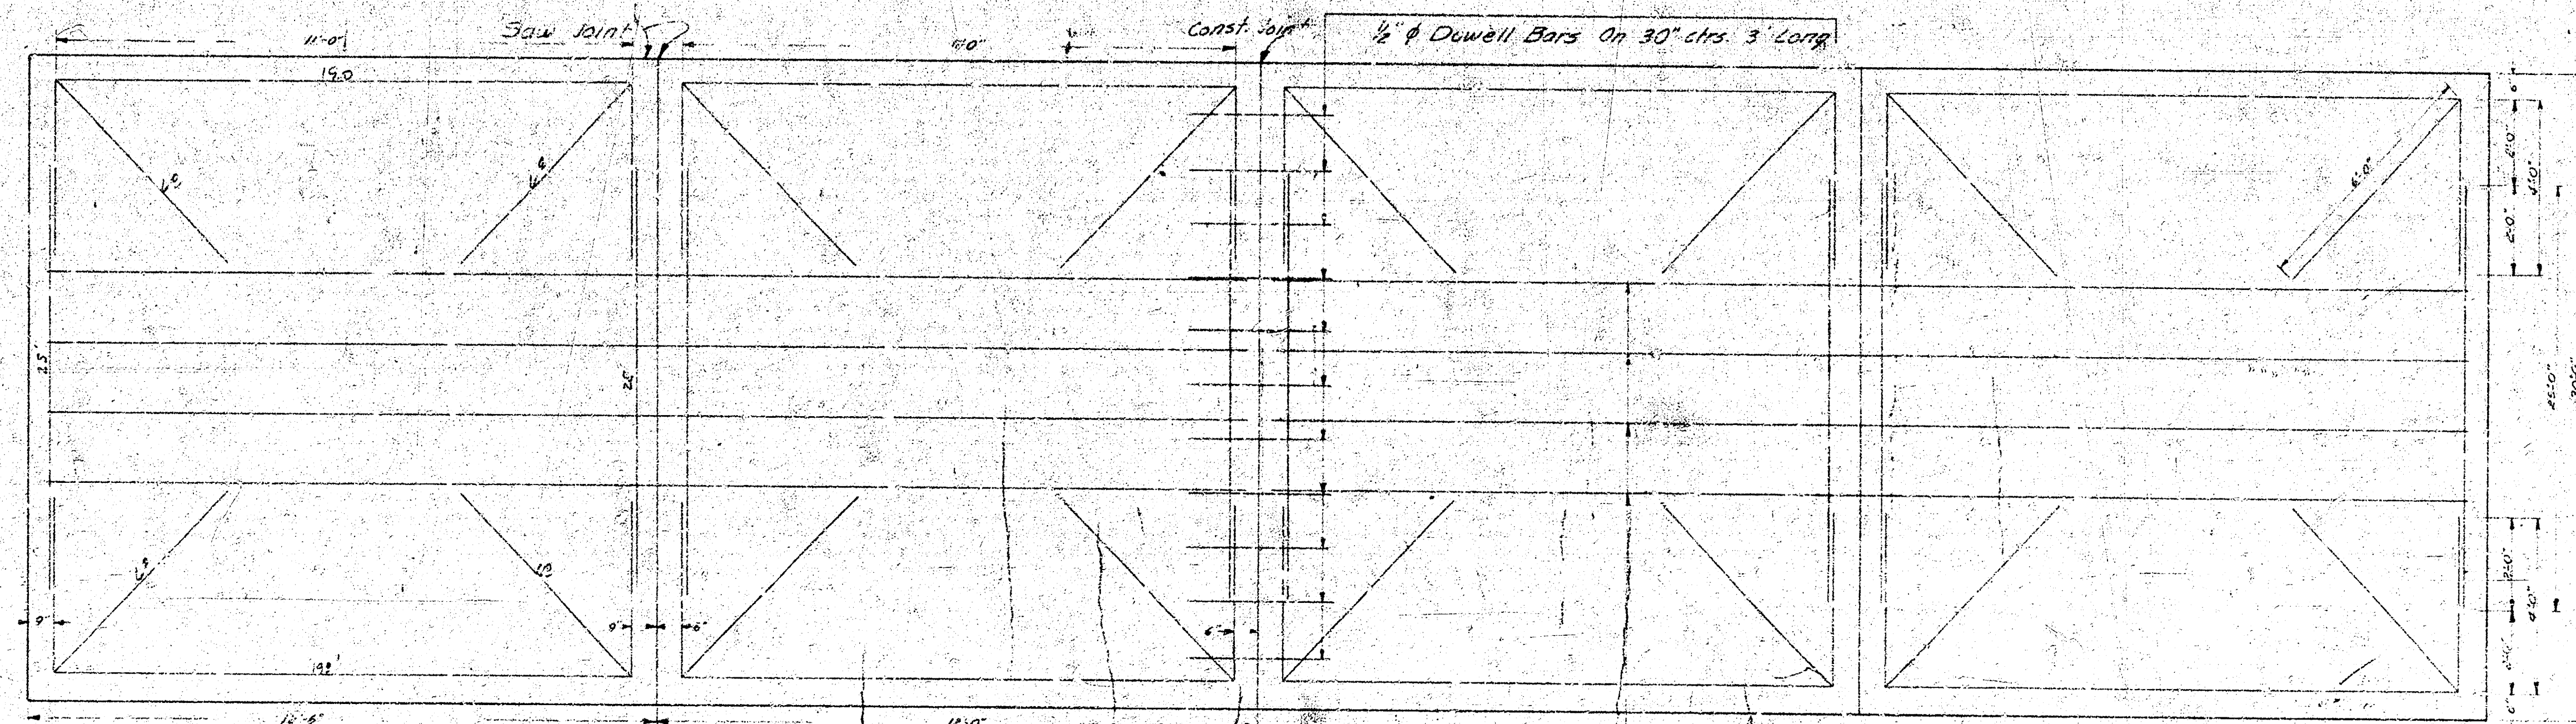

STEEL PATTERN
 No Scale
 Use 3/4" Bars Unless Otherwise Specified

$$112' \times 2 = 224' + 4 \times 245' = 320' / 30' \text{ pattern}$$

$$340' / 35' "$$


$$272' / 18' \text{ Patterns}$$

1/5

Surveyed by J.H. Tracy
Checked by J.H. Tracy
Date 8-1-69

B.M. 107.23 City Std. N.W. corner Seneca
& McCormick.

B.M. 108.60 S.E. corner bottom step House
No. 1002 McCormick.

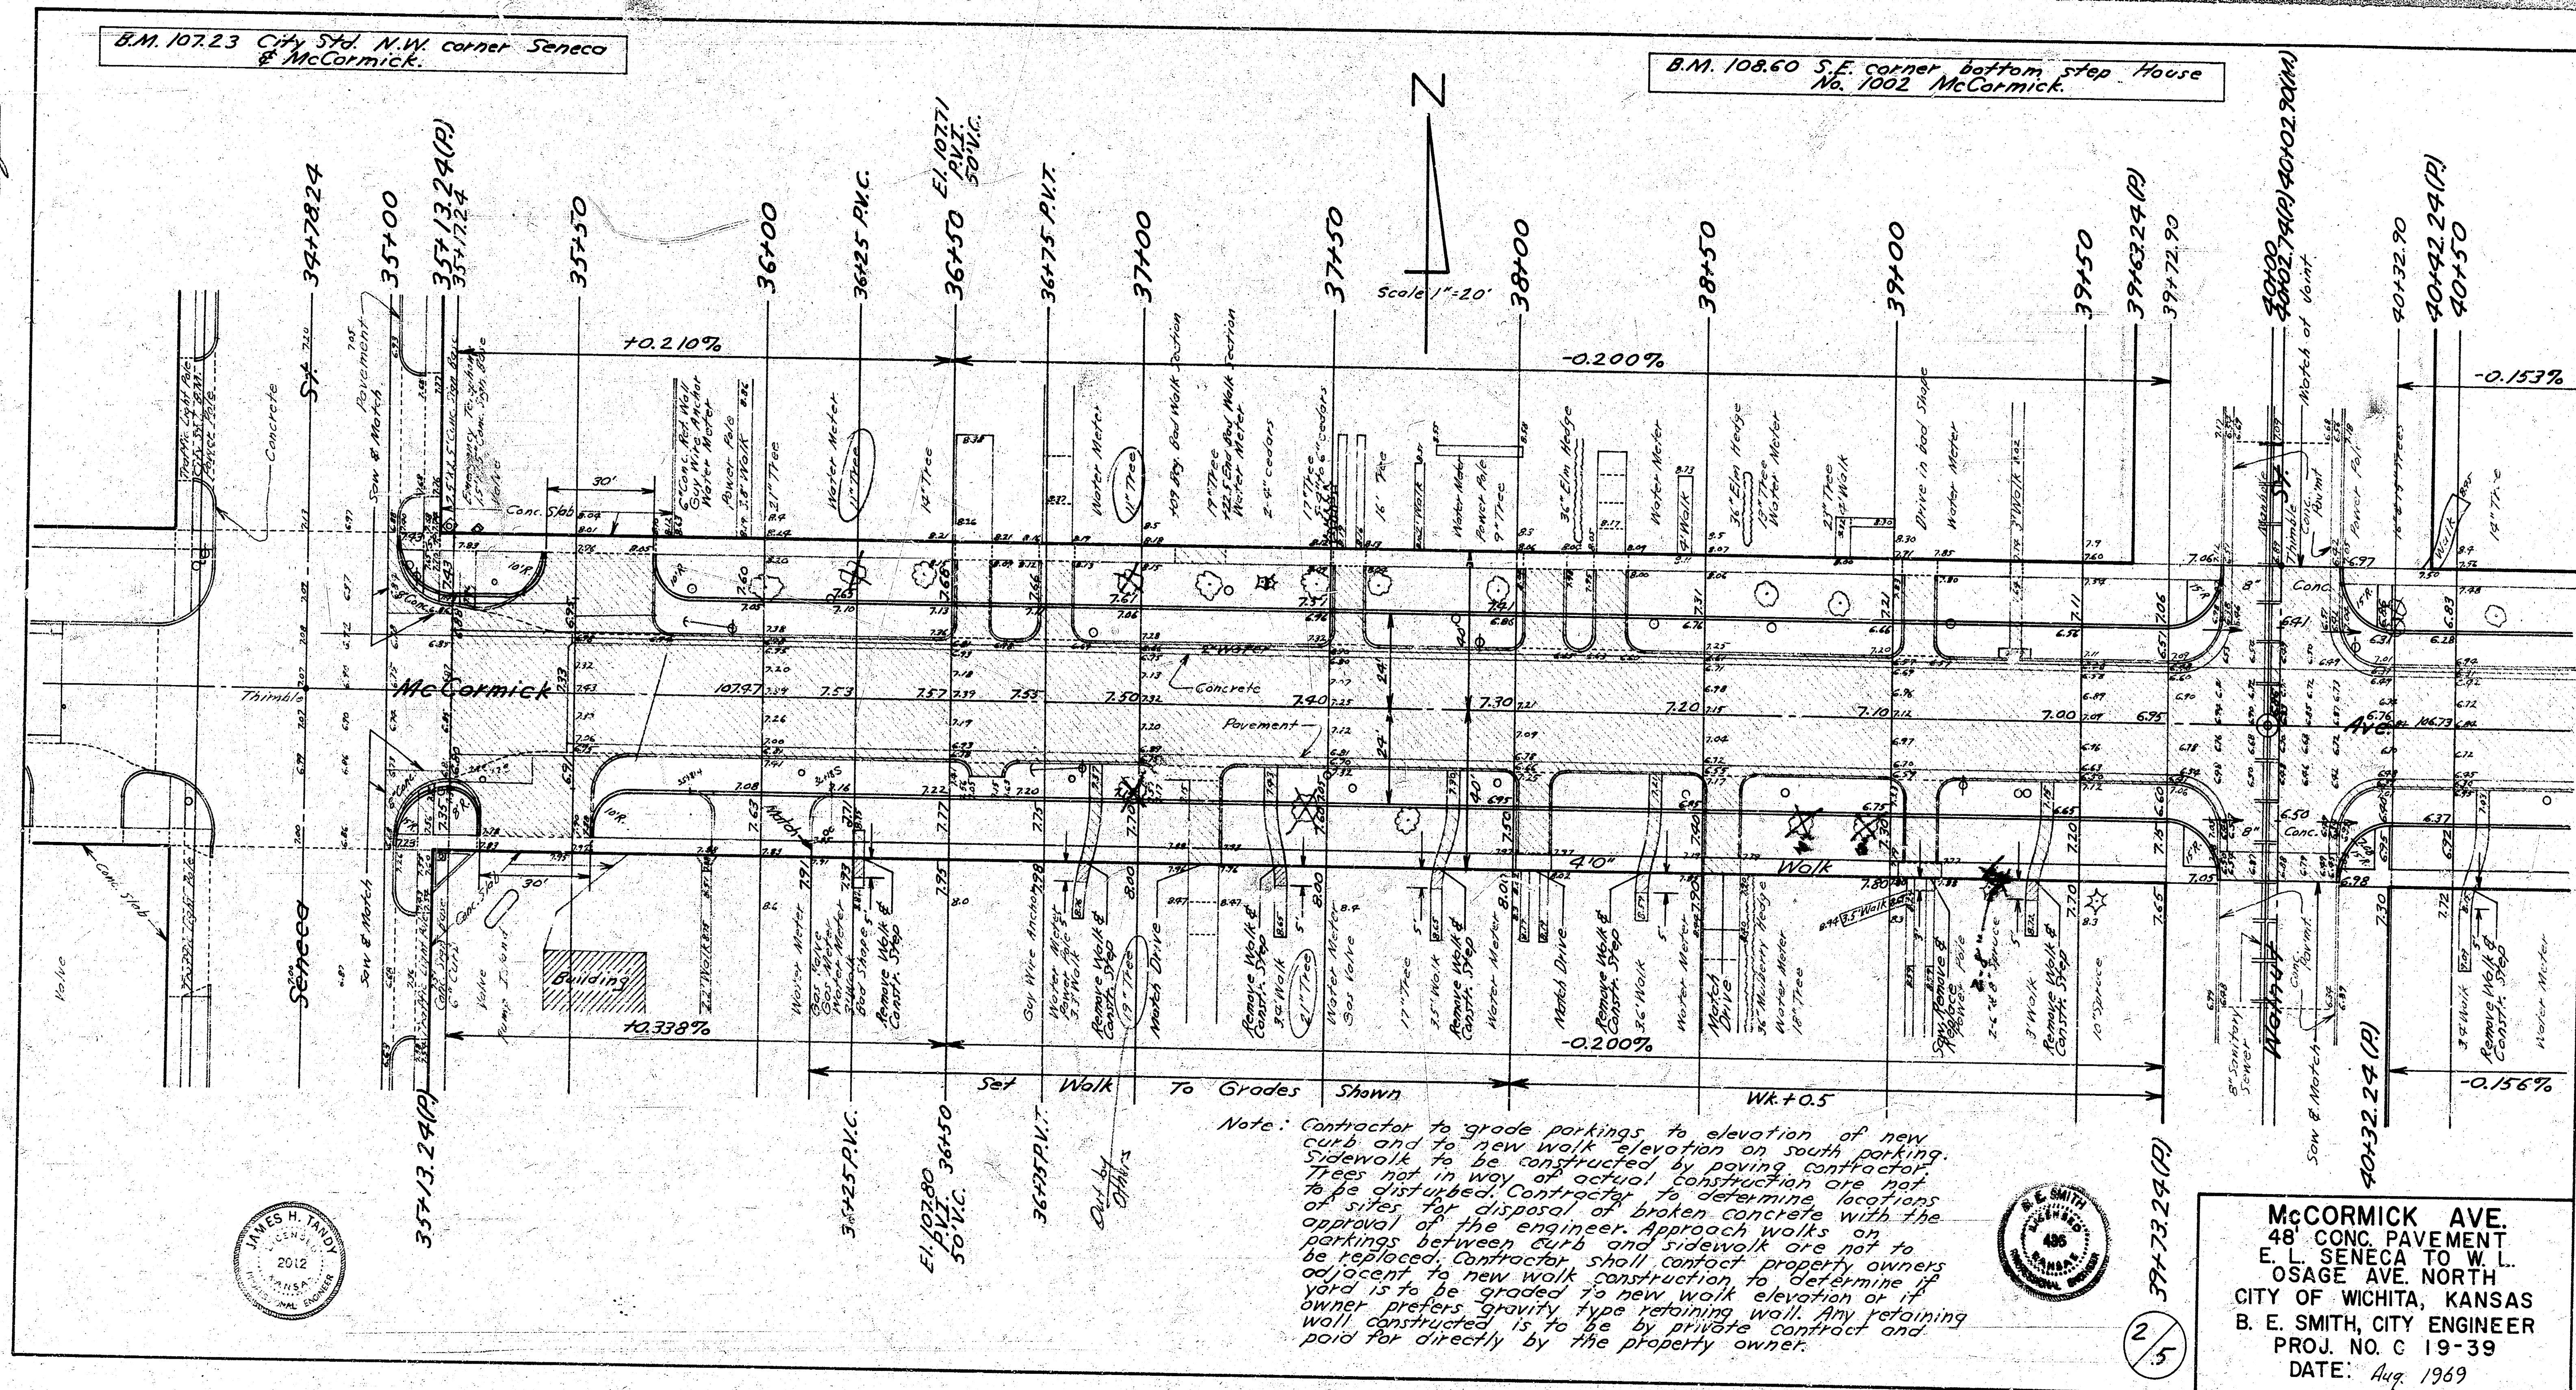

Note: Contractor to grade parkings, to elevation of new curb and to new walk elevation on south parking. Sidewalk to be constructed by paving contractor. Trees not in way of actual construction are not to be disturbed. Contractor to determine locations of sewer for disposal of broken concrete with the approval of the engineer. Approach walks on parkings between curb and sidewalk are not to be replaced. Contractor shall construct to determine if yard is to be graded to new walk elevation or owner prefers gravity type retaining wall. Any retaining wall constructed is to be by private contract and paid for directly by the property owner.

MCCORMICK AVE.
48" CONC. PAVEMENT
E. L. SENECA TO W. L.
OSAGE AVE. NORTH
CITY OF WICHITA, KANSAS
B. E. SMITH, CITY ENGINEER
PROJ. NO. C 19-39
DATE: Aug. 1969

12-Eng.
1-10-69

