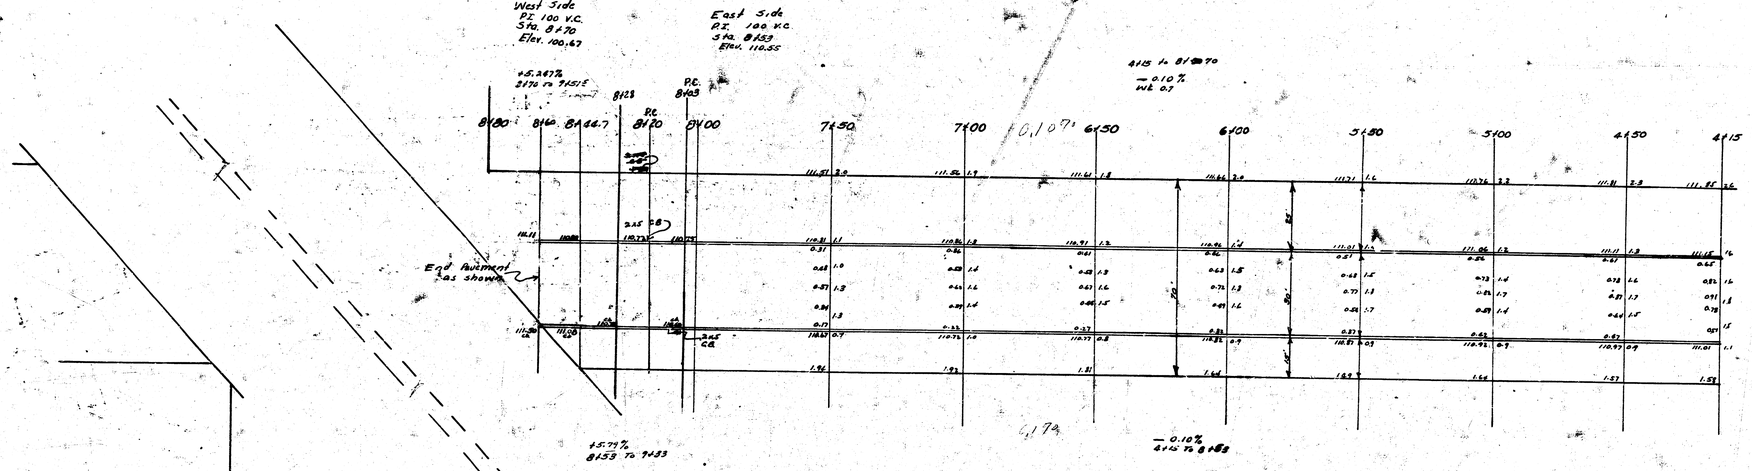


NOTE:
This sheet to be used for
Vertical Curve at R.R. only

2-A
2

MERIDIAN AVE
St. MAPLE TO N. UNIVERSITY
30' Conc. & C.B.
CITY of WICHITA KANS
L.K. WHITE CITY ENGR.

4153 (8)
5

Block 19

BM 111.37 STANDARD NE CORNER MERIDIAN & MAPLE
BM 113.85 "T" IN TROY TOP FIRE PLUG N.W. COR. UNIVERSITY & MERIDIAN

Property
13.5
30.4
45.4
41.7
34.5
37.0
34.7
29.3
4.3
277.0 Cu yds

City
21.7
111.8
96.5
14.4 Cu yds
Total

Total
Property
277.0
81.5
111.5
469.0
Total 477.4 Cu yds

W.K. C.F. of 445

Vk 69' of 445

-0.1%

-4+15 3+72.5 3+30 3+00 2+50 2+00 1+85 1+40 1+00 0+50 0+0 ST.

445'

MERIDIAN AVE.

MAPLE

RIVERTON AVE.

Fla. Old & New

Old Ctr.

Prop Ctr.

Drive

175

15'

160

1.0

3017.5
111.8 Cu yds

1.2 drive

MERIDIAN AVE.
SE MAPLE to NL UNIVERSITY

30' CONC. & CURB

CITY OF WICHITA, KANSAS

L.K. WHITE
CITY ENGINEER
JULY 1947

N

Project Totals
C.Y. Cu. Yds.
76.3
77.4
77.8
78.1
79.0
78.7
69.8
69.1
53.8
831.5 Cu. Yds.

17.6 17.6 17.6 21.9 19.8 283.1 10.5 PROP.

8+44.7 8+00 7+50 7+00 6+50 6+00 5+50 5+00 4+50 4+15

-0.1% -0.07%

8+54.0 END OF VOB

Correct to existing leads, or if necessary install new leads & join to existing MAIN

Found 2'x2' CB

MERIDIAN AVE.

MENTOR AVE

Inst. 4'x4' CB

-0.1%

17.6 18.6 18.1 283.8 @ 9.4% ITY

N. UNIVERSITY

MERIDIAN AVE.
S.E. MAPLE & NE. UNIVERSITY
30' CONC. F.C.B.
CITY OF WICHITA, KANS.
L.K. WHITE CITY ENGINEER
JULY 1969

2/2

15 Dia

15 3 (8)