
B.M. 1094.2 S.E. COR. CONC. POR. HO. #1657 N.W. COR. MERTON & GORDON
BASE LINE ON ℄

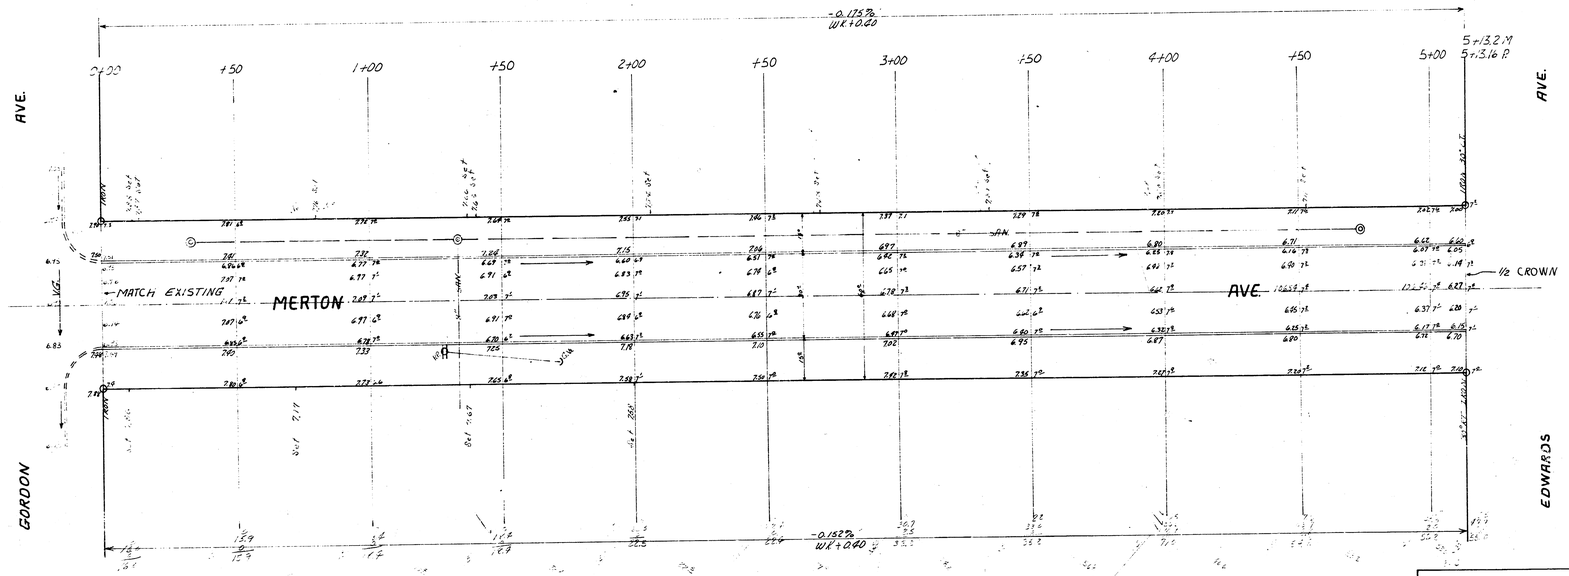

RIGGS KNIGHT KNIGHT

JAMES H. TAYLOR 2012 REGISTERED LAND SURVEYOR PROFESSIONAL ENGINEER

JOHN C. HOUSTON 531 REGISTERED LAND SURVEYOR

B.E. SMITH LICENSED LAND SURVEYOR PROFESSIONAL ENGINEER

PROP. E.L.A. & W.L.E. 48% E.L. 52% W.L.

MERTON AVE.
E.L. GORDON W.L. EDWARDS
30' CONC. & C.B.
CITY OF WICHITA, KANS.
B.E. SMITH CITY ENGINEER
DATE APRIL 1959 PROJ. NO. C18-194