
B.M. 103.87 W.L. Geo. Wash. Ave & Merita 'G' in Globe S.Cb.
B.M. 104.10 Geo. Wash. Blvd & N.L. Rivers 'X' on W. Edge Pvt.

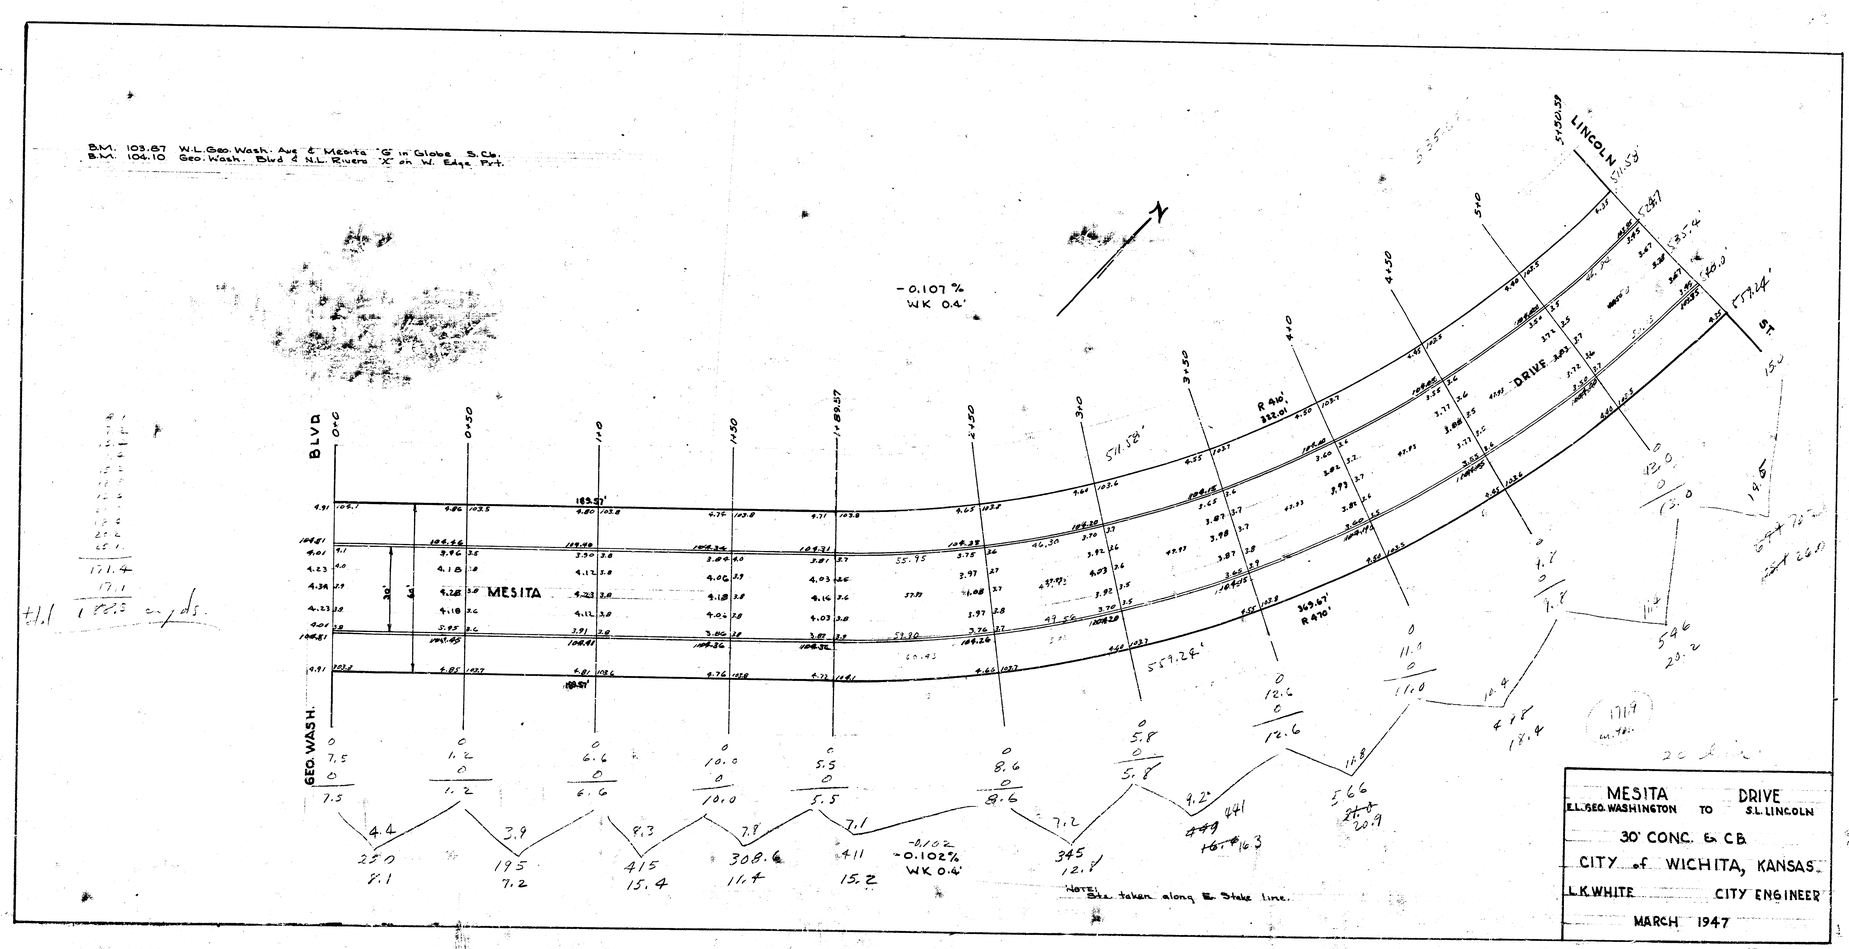

MESITA DRIVE
E.L. GEO. WASHINGTON TO S.L. LINCOLN
30' CONC. & C.B.
CITY of WICHITA, KANSAS.
L.K. WHITE CITY ENGINEER
MARCH 1947