
1941

MINNEAPOLIS AVE - N.L. LINCOLN TO N.L. MORRIS
26' CONC.

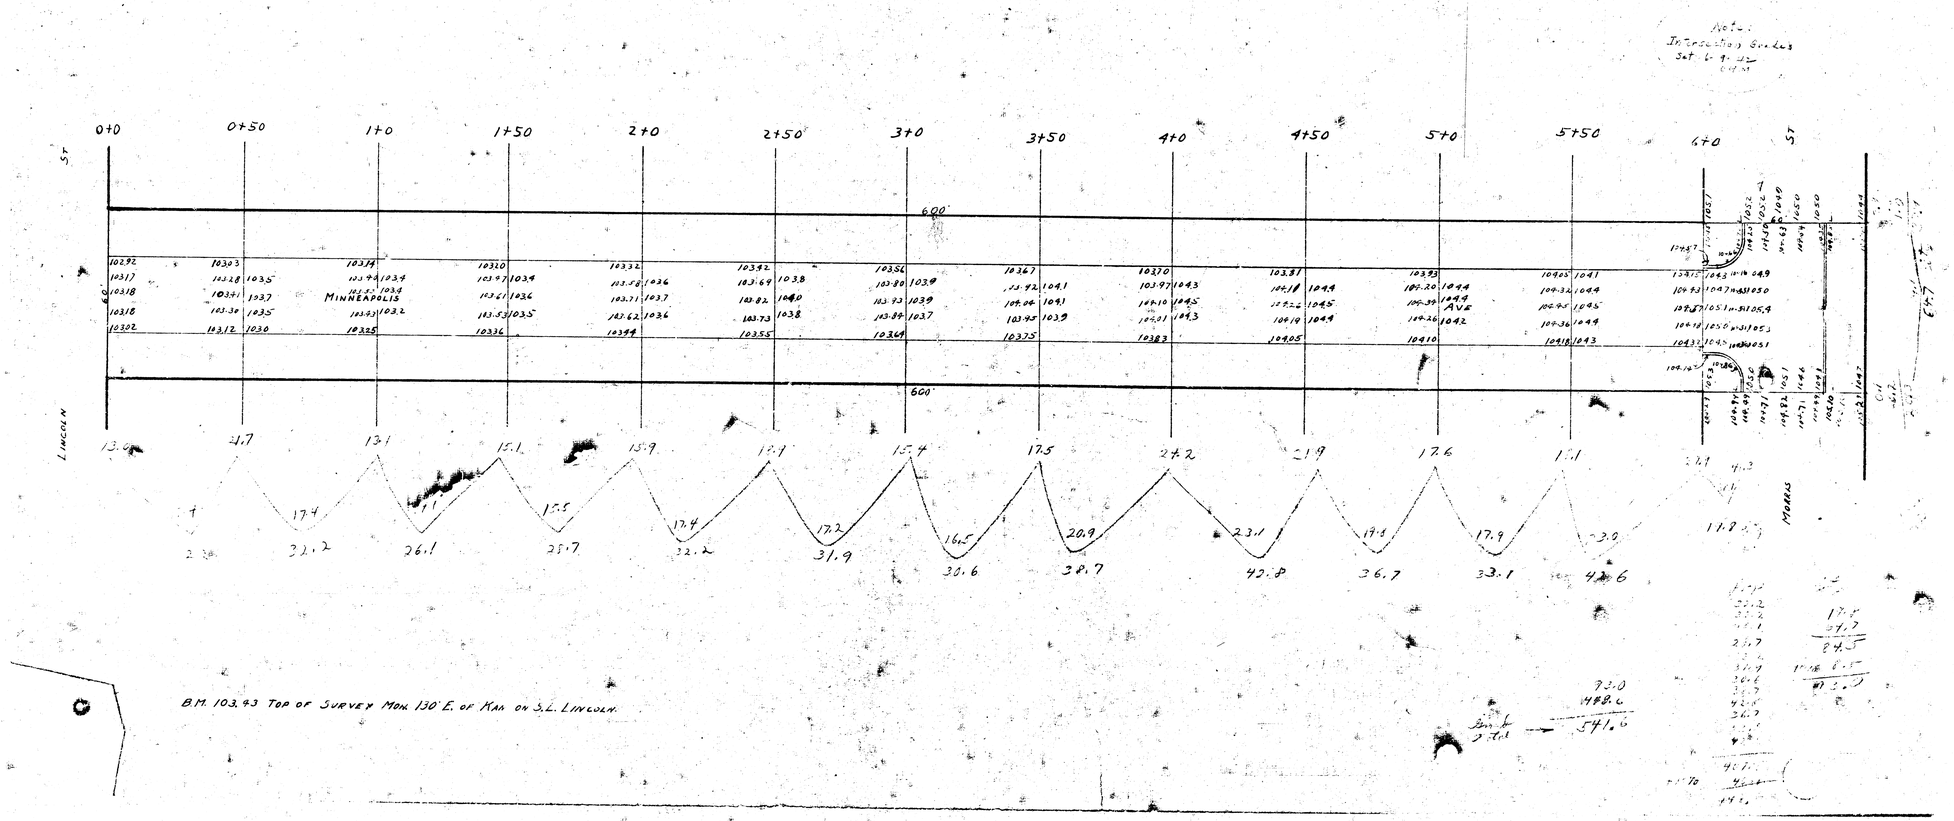

sb 102.88 } W.cb. Kansas St. Lincoln
wb 102.32 }

sb 103.04 } E.cb. Kansas St. Lincoln
wb 102.43 }

30' Concrete ~~Curb~~ Curb gutter only P.C.C.

B.M. elev. 106.16 Standard S.W. Cor. Hydraulic & Lincoln
B.M. elev. 106.77 W. end S.W. Wing Conc. Bdg. Lincoln & Canal

+0.1% Grade
Walk Grade ~~Normal~~ 0.5

Do not use this grade for general layout of Kansas Avenue profile. Set on 2% grade

103.37 sb } W.cb. Minneapolis St. Lincoln
103.74 wb }

103.39 sb } E.cb. Minneapolis St. Lincoln
103.91 wb }

Lincoln

Minneapolis

Kansas Ave.

Morris

0+0 0+50 1+0 1+50 2+0 2+50 3+0 3+50 4+0 4+50 5+0 5+50 6+0

600

St.

St.