
SHEET NO.	TOTAL SHEETS

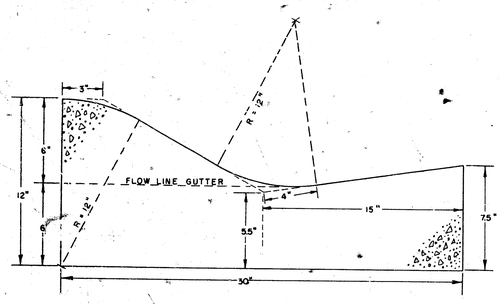


CURB & GUTTER SECTION

SCALE: $\frac{1}{4}$" = 1"

1.66 CU. FT. PER LINEAL FOOT OF CURB AND GUTTER
OR

16.26 LIN. FT. CURB AND GUTTER PER CU. YD.

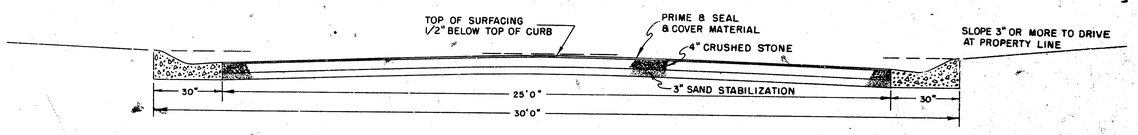

STREET SECTION

SCALE: 1/2"=1'

TYPICAL SECTIONS
STREET IMPROVEMENTS
MONO-LYNN ESTATES

SCALE: AS NOTED

H. R. HUNTER CONSULTING ENGINEER
WICHITA, KANSAS

MONA-LYNN ESTATES

YALE AVENUE

ROOSEVELT AVENUE

GENTRY AVENUE

21ST. ST.

22ND. ST.

25TH. ST.

YALE COURT

GENTRY PLACE

WELLESLEY

PARKER

IVA

ROOSEVELT

YALE

GENTRY

GENTRY PL.

22 ND

25TH

Δ= 91° 0' 0"
R= 210.00'
T= 123.7'

Δ= 28°59'15"
R= 260.00'
T= 67.2'

Δ= 29° 07' 30"
R= 210.00'
T= 54.6'

Δ= 29°27'
R= 368.55'
T= 102.1'

Δ= 29°26'
R= 210.79'
T= 95.4'

R=50

ALL INTERSECTION RADII 25'

VALLEY GUTTER

PLATE I — PLAN-PROFILE S.P.R.A.R.E. STANDARD