




B.M. 107.76' "G" In Globe U-End Rd. SW. Cor. Monroe + Richmond.
 B.M. 107.93' "SE. Cor. Conc. Park 13554 Edwards.
 B.M. 107.99' "D" Top Of Curb 24 N. Of N. Rd. N.E. Cor.
 Gordon + Monroe
 B.M. 108.01' "G" In Globe E-End Rd. SE. Cor. Edwards + Harry

Note: Type Of Sub-grade Treatment Shall Be Determined By The Field Engineer. Sub-grade Treatment May Consist Of Lime Treatment, Cement Treatment, Sub-grade Modification, Or Any Combination Of These.

Note: To Field Engineer + Contractor, Gravel Parking And Clay Fill For Proposed Sidewalks, Compact Fill In Sidewalk Area, To Be Constructed By "Others".

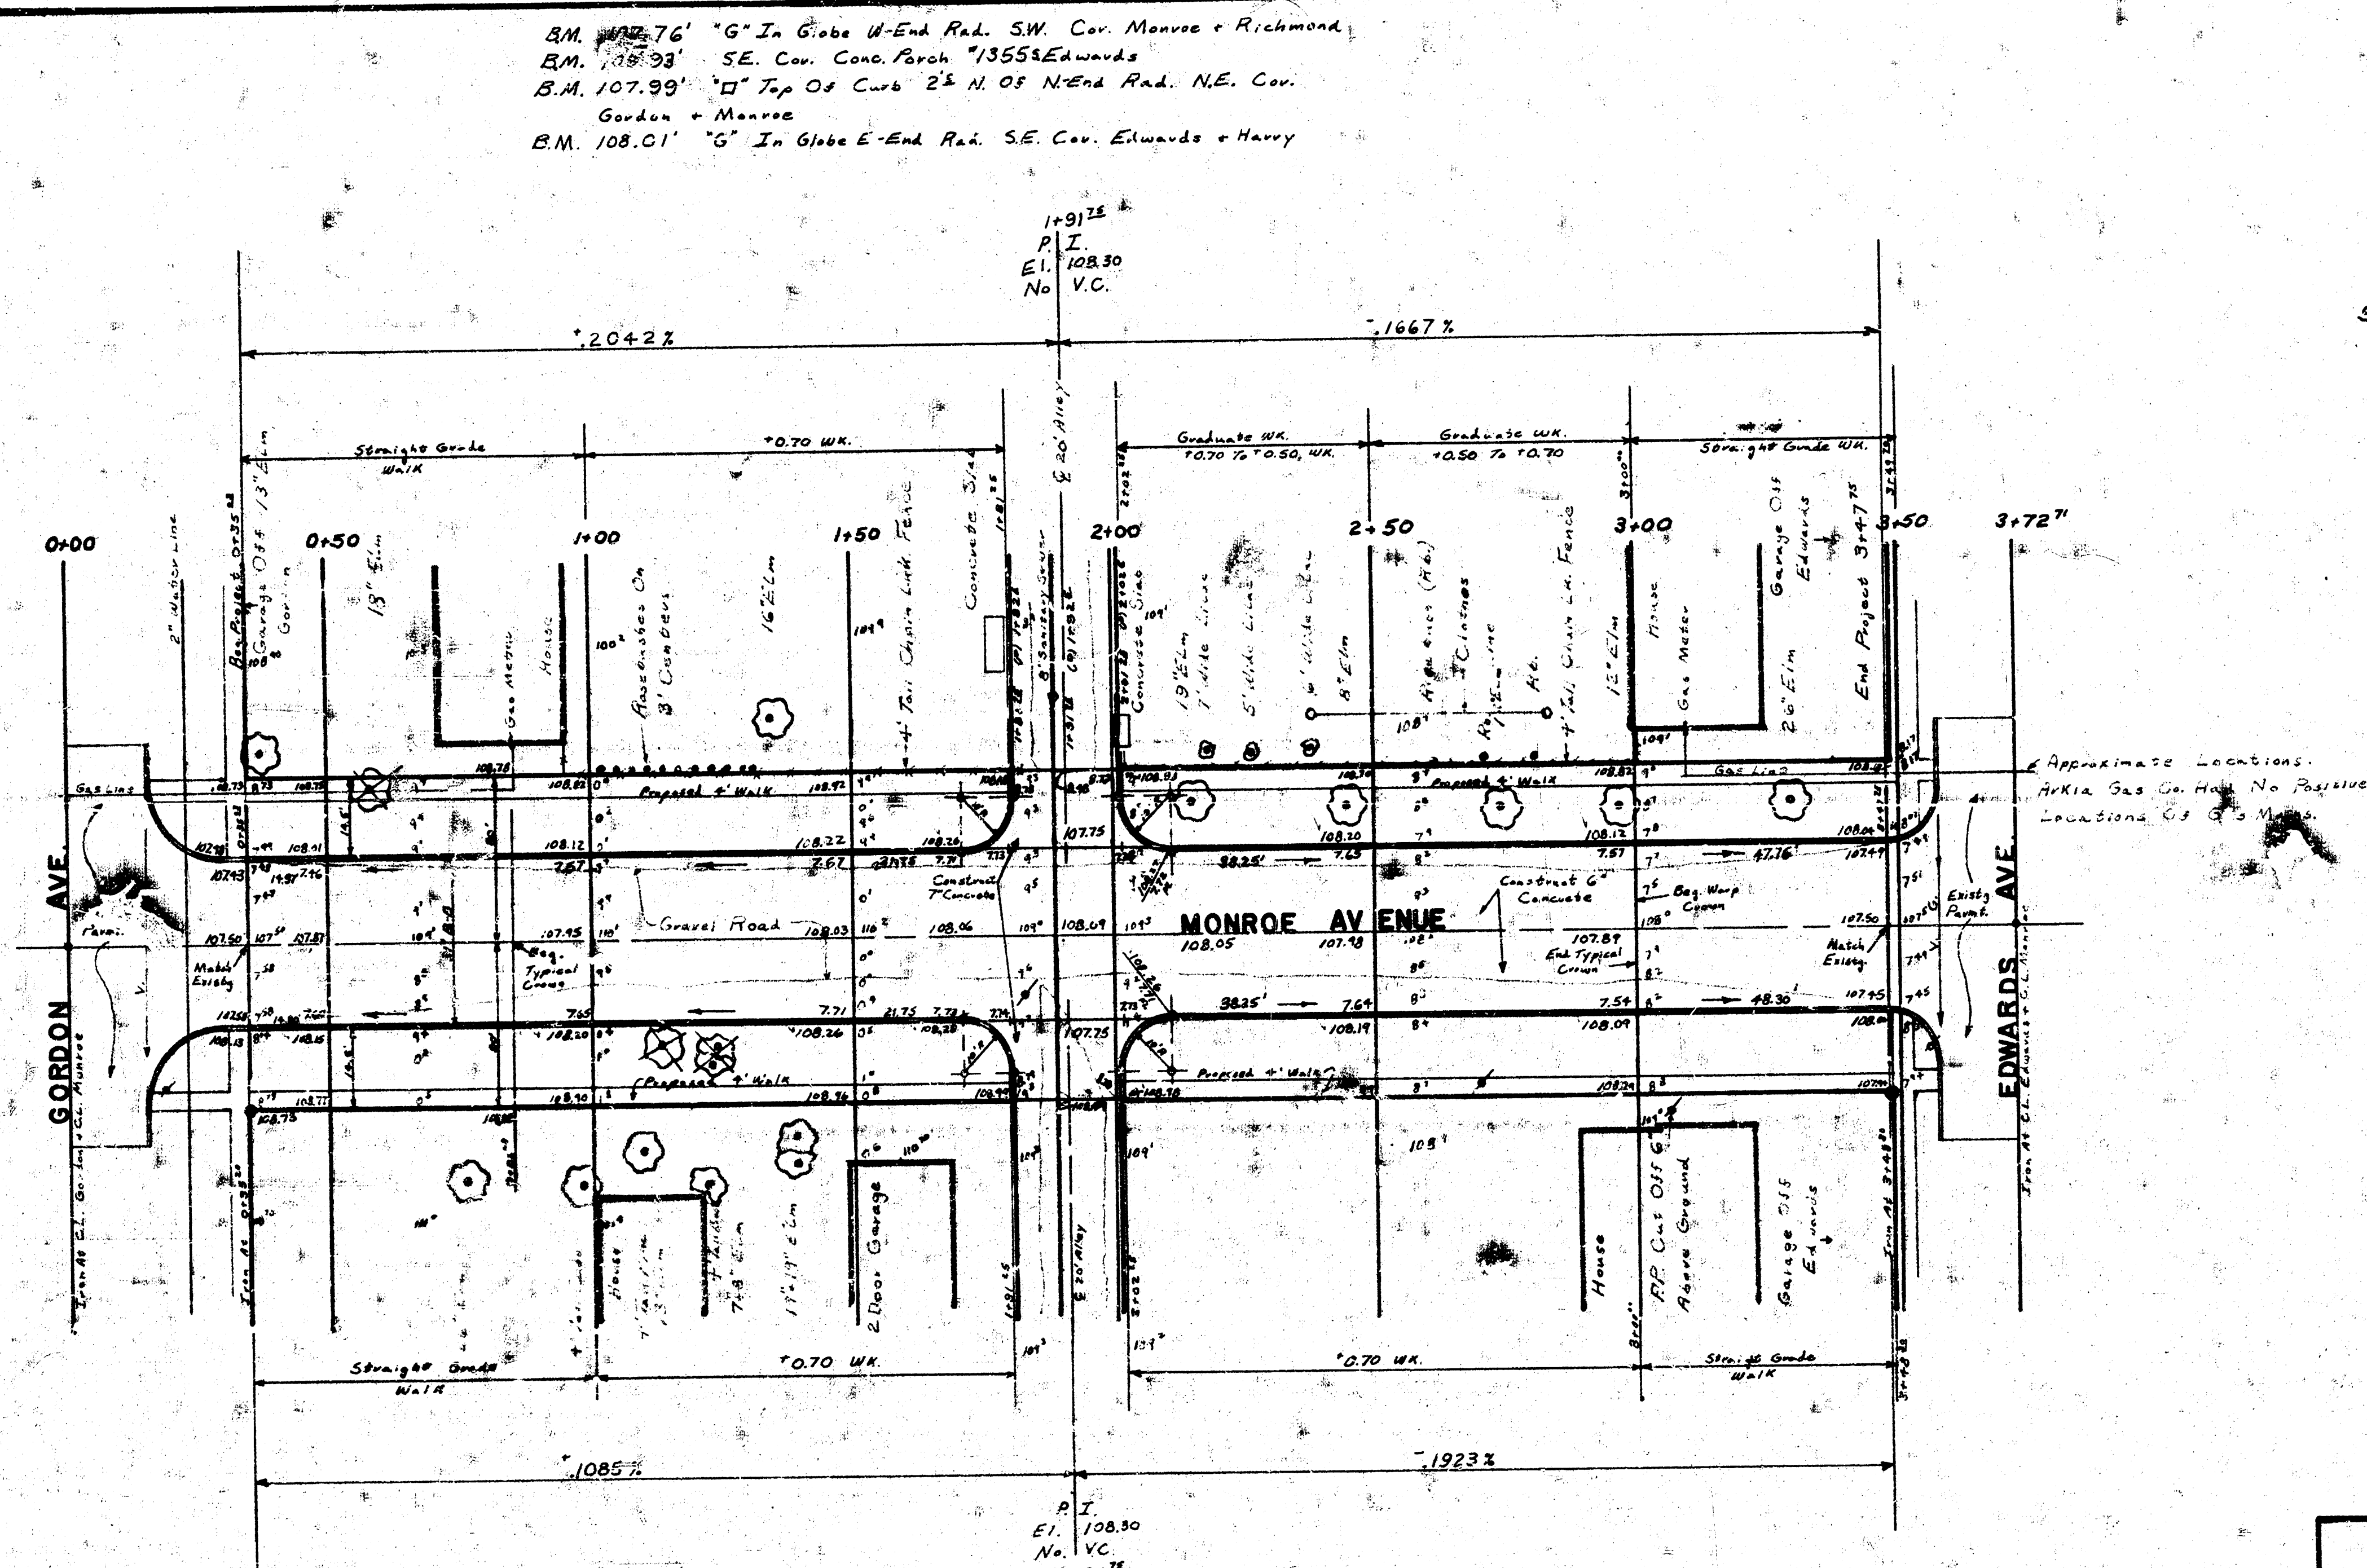

Scale: 1"=20'

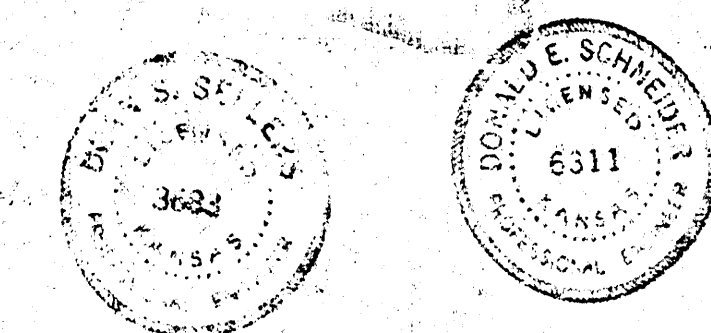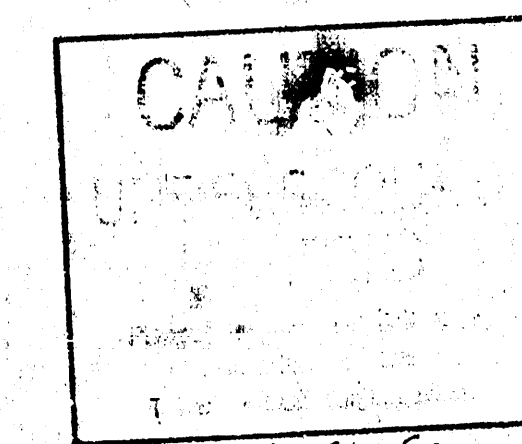

MONROE
 E.L. GORDON TO W.L. EDWARDS
 CONCRETE PAVEMENT
 3" B-B WITH INTEGRAL CB,
 CITY OF WICHITA, KANSAS
 R.W. LINN CITY ENGINEER
 PROJ. NO. DAKS 572054

DATE: April 1973

Property Earthwork		City Earthwork	
Excavation = 809.0 yd ³		Excavation = 79.0 yd ³	
+10% = 80.9 yd ³		+10% = 7.9 yd ³	
Total = 889.9 yd ³		Total = 86.9 yd ³	

X To Be Removed