Oliver Street — S.L. Douglass to U.L. Waterman

S. Sewer # 1

B.M. Elev. 160.91
Top of Nail SW Cor Oliver Apts

Douglass St.

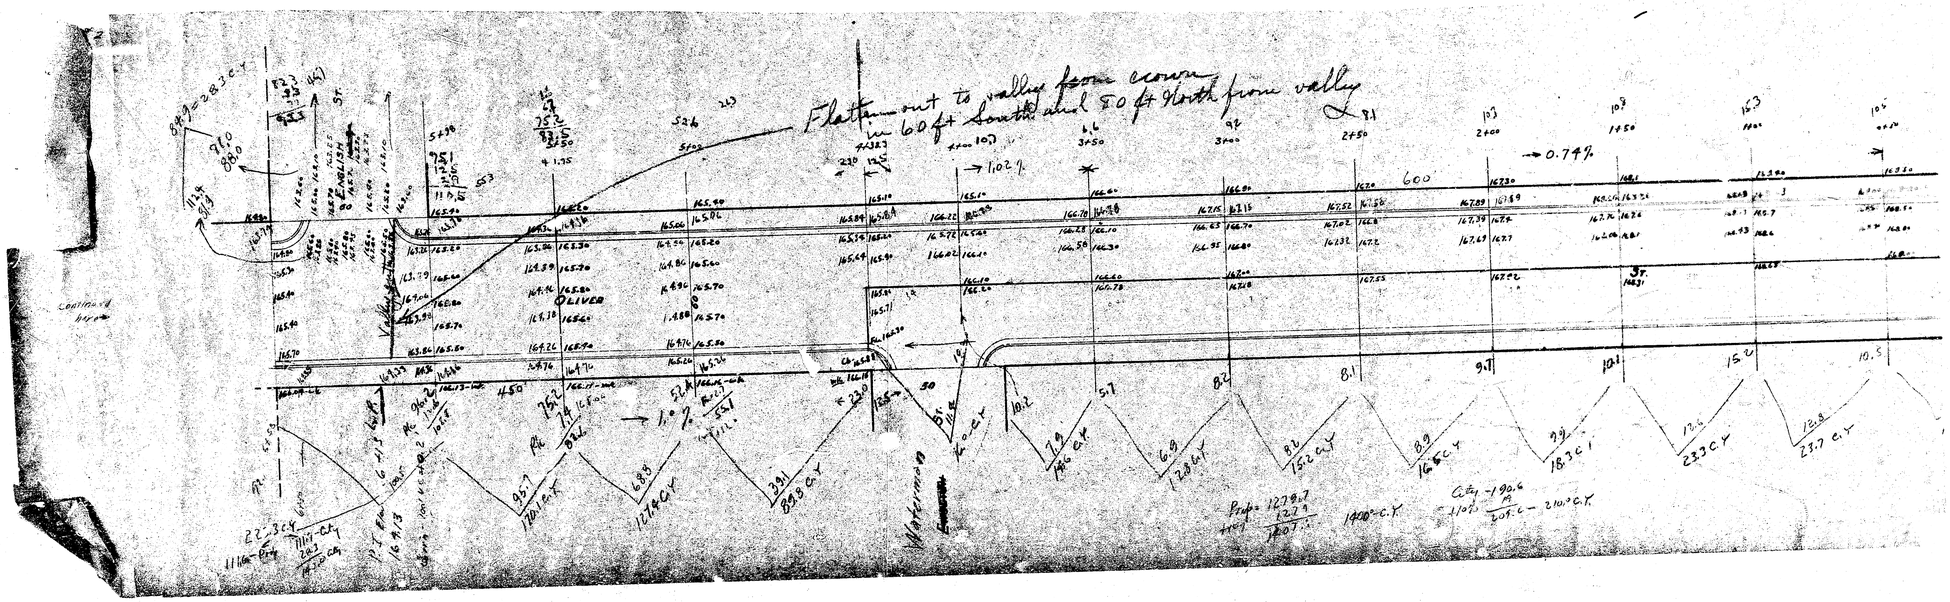
Oliver

Oakland

English St.

Rebuild walk W side Oliver Oakland to English 3' above curb

Continued


Flatten out to valley from crown
in 60 ft South and 50 ft North from valley
→ 1.02 %
→ 0.74 %
E. ENGLISH
OLIVER
Valley
Crown
Waterman
Prop = 1279.7
+ 120.7
1400 C.Y.
City = 190.6
50
Dif. = 210 C.Y.