

MORGANTOWN AVENUE

N.L. 13TH ST. TO S.L. NANTUCKET AVE


PROJ. NO. DAKS573091

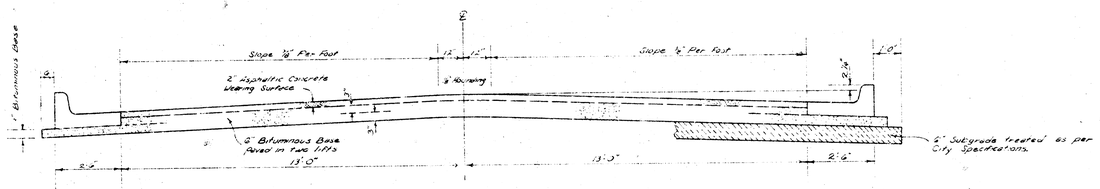

COMBINED CURB & GUTTER

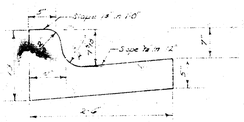

FLAT TYPE CURB & GUTTER

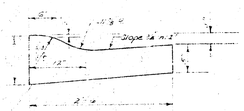

TYPICAL SECTION

31' ASPHALTIC CONCRETE PAVEMENT WITH BITUMINOUS BASE

A TACK COAT OF EMULSIFIED ASPHALT (SS-1h) SHALL BE APPLIED AT AN APPROXIMATE RATE OF 0.05 GALLONS PER SQ. YD BETWEEN LIFTS OF ASPHALTIC MATERIALS WHEN ORDERED BY THE ENGINEER. TACK COAT WILL NOT BE PAID FOR DIRECTLY AND SHALL BE CONSIDERED AS SUBSIDIARY TO PRICE BID FOR ASPHALTIC PAVEMENT.

BITUMINOUS BASE AND ASPHALTIC CONCRETE WEARING SURFACE SHALL BE PLACED WITH A LAYDOWN MACHINE HAVING AUTOMATIC ELECTRONIC CONTROLS FOR CROWN AND GRADE. CONSTRUCTION JOINTS IN EACH LIFT SHALL BE STAGGERED A MINIMUM DISTANCE OF 1' WITH JOINTS IN PRECEDING LIFTS AND SUCH THAT A JOINT WILL BE CONSTRUCTED ON THE PAVEMENT CENTERLINE IN THE TOP LIFT.

The A.C. pavement between the Comb. Curb & Gutter shall be paid as Sq. Yds. 3" A.C. Pavement (& Bituminous Base). The Bituminous Base under the Comb. Curb & Gutter shall be paid as Sq. Yds. 3" Bituminous Base.

6311

CITY OF WICHITA, KANSAS

DEPARTMENT OF PUBLIC WORKS — ENGINEERING


R. W. LINN CITY ENGINEER

DATE: Mar. 1974 PROJ. NO.

1/3

B.M 148.10 City Std @ Ridge Road & 13th.
B.M. 149.89 ½" Bolt N. side Power Pole on S.W. corner Dunsworth & 13th.
B.M. 153.46 R.R. spike S. side Bell Pole 95' E. of W.L. Morgantown & 125' N. of N.L. Nantucket.

Scale 1"=20'

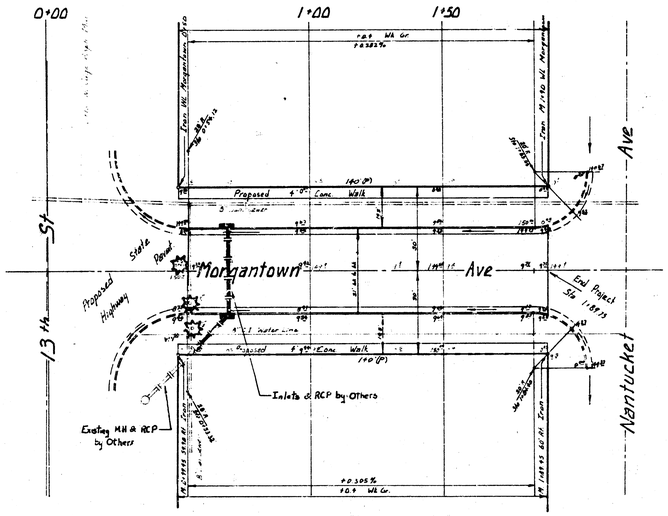


Property Earthwork

Excavation	245.1 Cu yds.	Comp fill	1.6 Cu yds
+10%	24.5 Cu yds	+10%	.2 Cu yds
total	269.9 Cu yds	total	1.8 Cu yds

(2/3)


Morgantown Ave
N.L. 13th St to S.L. Nantucket
30' Asph Conc - Curb & Gutter
City of Wichita Kansas
R.W. Linn City Engineer
Project No DAKS573091
Date: Mar. 1974

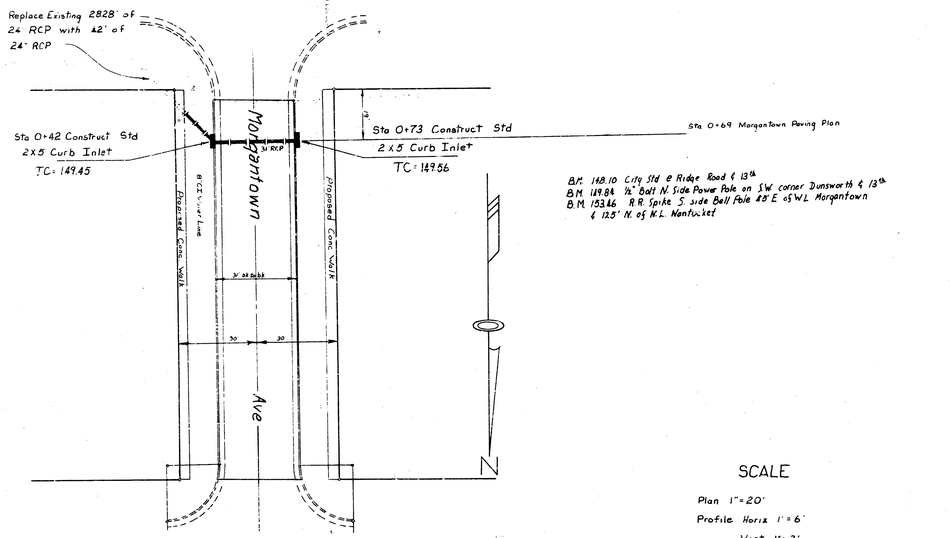

B.M. 148.10 City Std @ Ridge Road & 13th
B.M. 149.84 ½" Bolt N. Side Power Pole on S.W. corner Dunsworth & 13th
B.M. 153.46 R.R. Spike S. side Bell Pole 45' E of W.L. Morgantown & 125' N. of N.L. Nantucket

SCALE

Plan 1"=20'
Profile Horiz 1"=6'
Vert 1"=2'

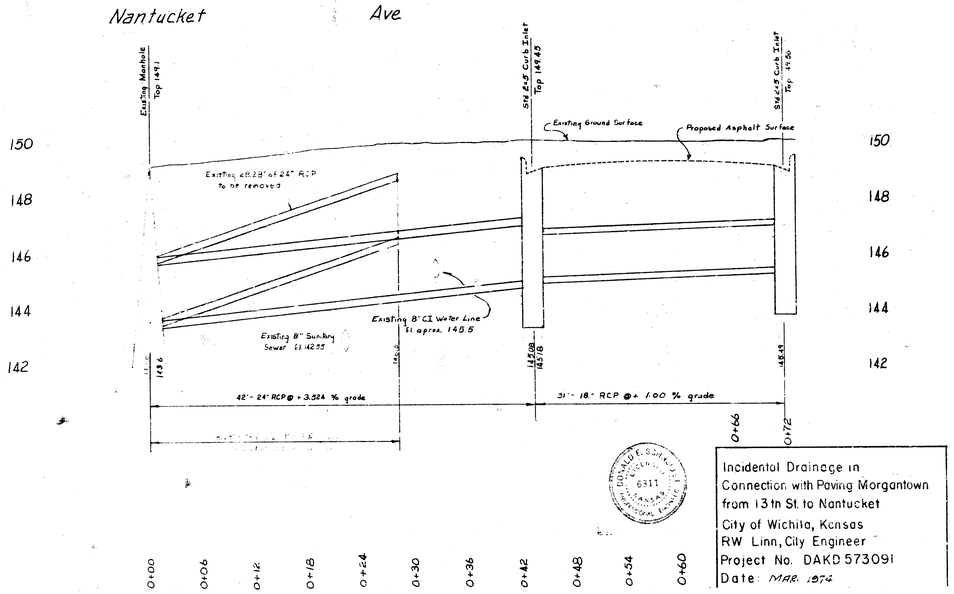

DONALD E. SCHILLER 6311 REGISTERED PROFESSIONAL ENGINEER KANSAS

Incidental Drainage in Connection with Paving Morgantown from 13th St. to Nantucket
City of Wichita, Kansas
RW Linn, City Engineer
Project No. DAKD 573091
Date: MAR. 1974

11 3 2 15