
PAVING PLAN 1945
MORRIS E.L. POPLAR W.L. VOLUTSIA

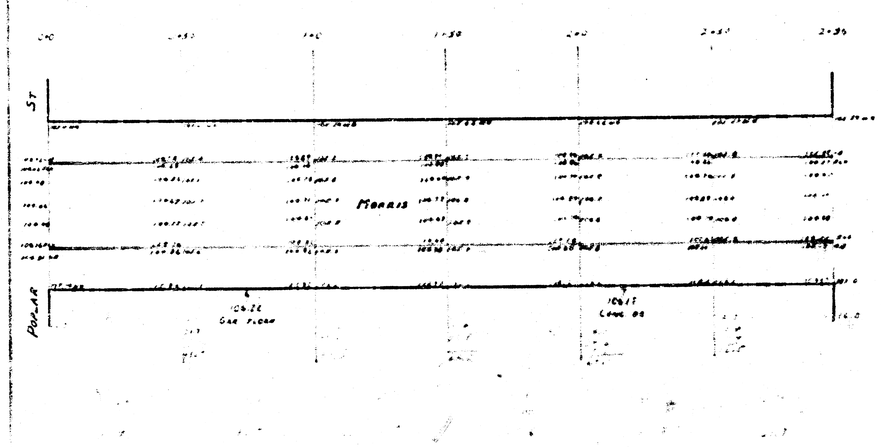


B.M. 105.10 'X' in Conc. c. nw. c. S.E. Poplar & Morris
B.M. 105.35 'C' in Campbell c. nw. c. N.E. Green & Morris
B.M. 106.46 'X' in Leffever c. nw. c. N. bm. Volutsia & Morris
B.M. 108.21 'X' in Kensler s.e. cor. D.H. bm. Estella & Morris

PAVING PLAN - 1945
MORRIS STREET
E.L. POPLAR to W.L. VOLUTSIA
CONCRETE 30' & INTEGRAL CURB

SCALES	1"=20'
DATE	10-10-45
DES.	L.C.M.
DR.	
INSP.	

CITY OF WICHITA
PUBLIC SERVICE DEPARTMENT
ENGINEERING DIVISION
L.R. WHITE, CITY ENGR.

FILE C1

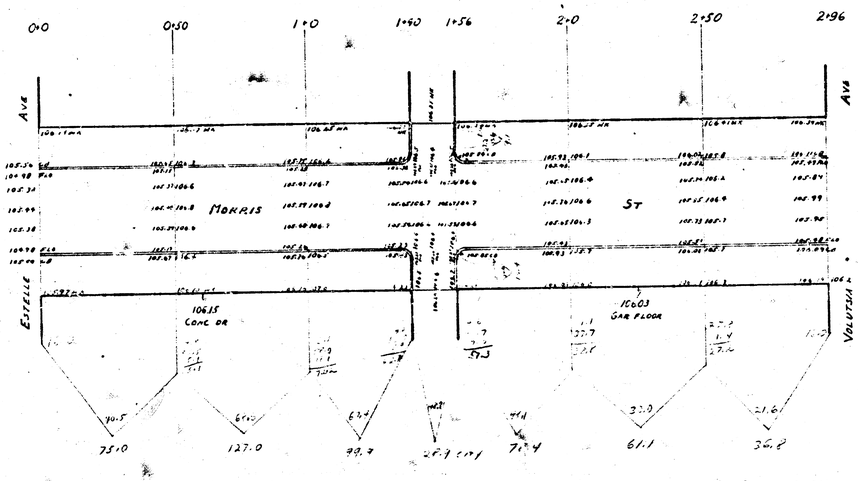

PAVING PLAN - 1945
MORRIS STREET
E.L. POPLAR TO W.L. VOLUTSIA
CONCRETE 30' & INTEGRAL CURB

SCALE: 1"=20'	CITY OF WICHITA
DATE: 10-26-45	PUBLIC SERVICE DEPARTMENT
DES. [illegible]	ENGINEERING DIVISION
DR. L.S.	L.A. WHITE, CITY ENG'R.
APP.	

PRJ C