
B.M. 1334.0 Standard N.E. Cor. Lincoln & Woodlawn
B.M. 1350.24 "R" in Ritchie S. Cb. Morris W. End Christman's 2nd Addn.

NOTE: USE THESE B.M.'S ONLY.

STATIONING ON 9' OFFSET OF N.P.L.

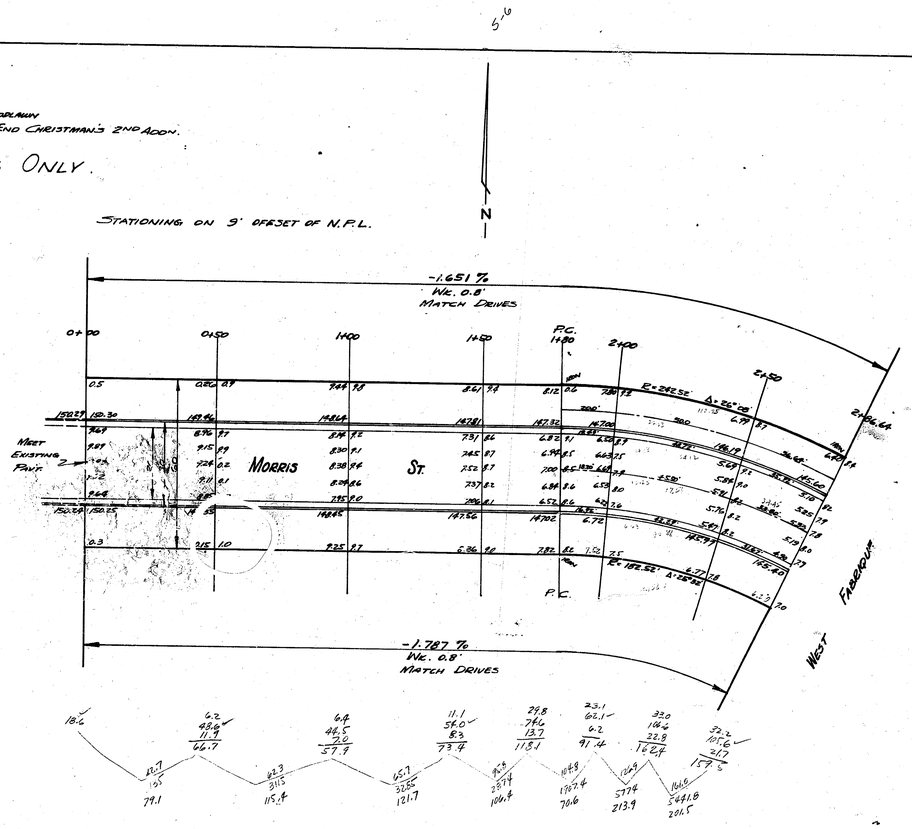

Etc.

Prod.	City
908.6	0
+10%	
999.5 cu. yds.	

Morris St.
W.L. A.J. Christman's 2nd Addn. to W.L. West Fabrique - 24-2-30 A.C.
City of Wichita, Kansas
L. K. White - City Engineer
July 1952 Proj. C12-31

R. E. Smith License No. 436 Kansas Professional Engineer

1 S 1 (12)