
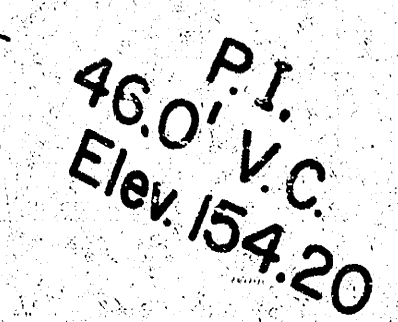


is West E of Mt. Vernon Court for lots 37-51, Cedar Lakes Village 4th Addition.

~~Z~~

MT. VERNON COURT
N.L. MT. Vernon to and including Cul-de-Sac
(For lots 37-51, Block 3, Cedar Lakes Village 4th Add)
DAKS574132

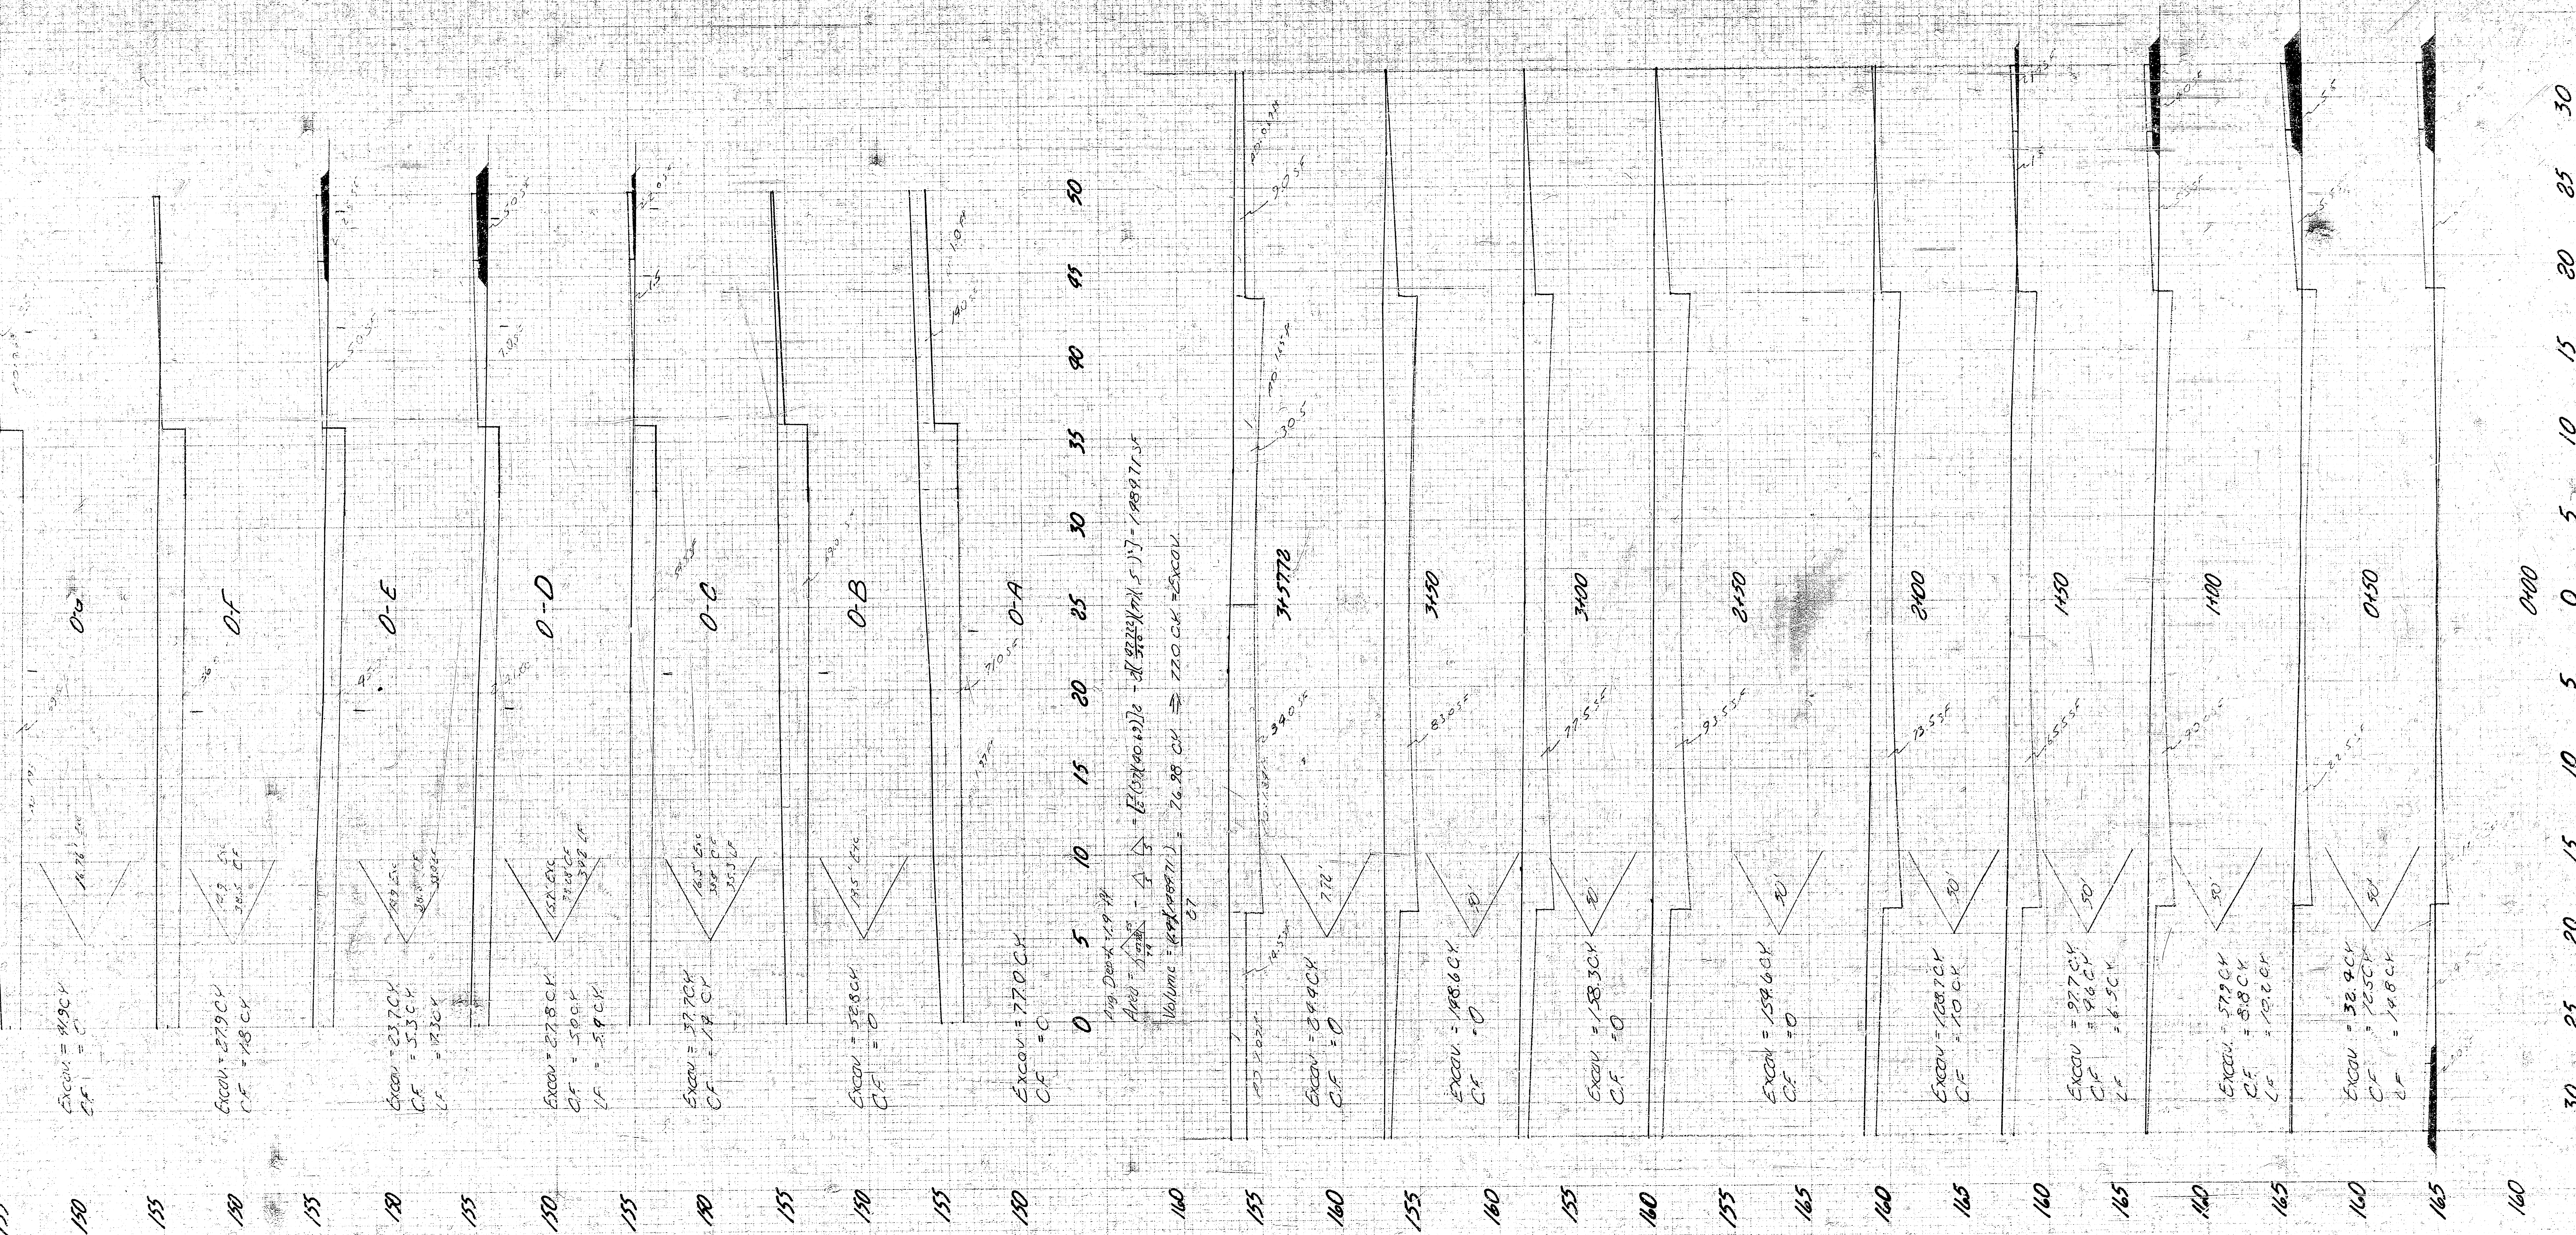

30 25 20 15 10 5 0 5 10 15 20 25 30

0+00